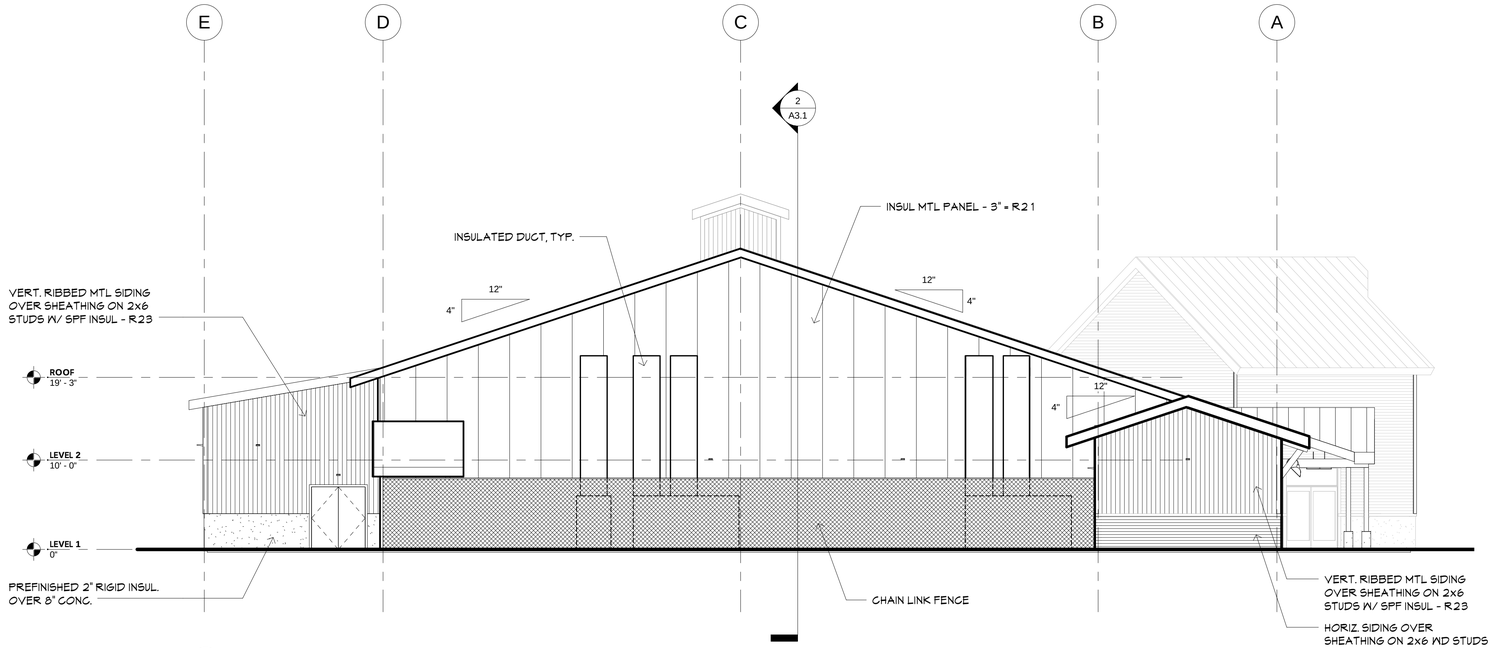

1 EAST ELEVATION

1/8" = 1'-0"

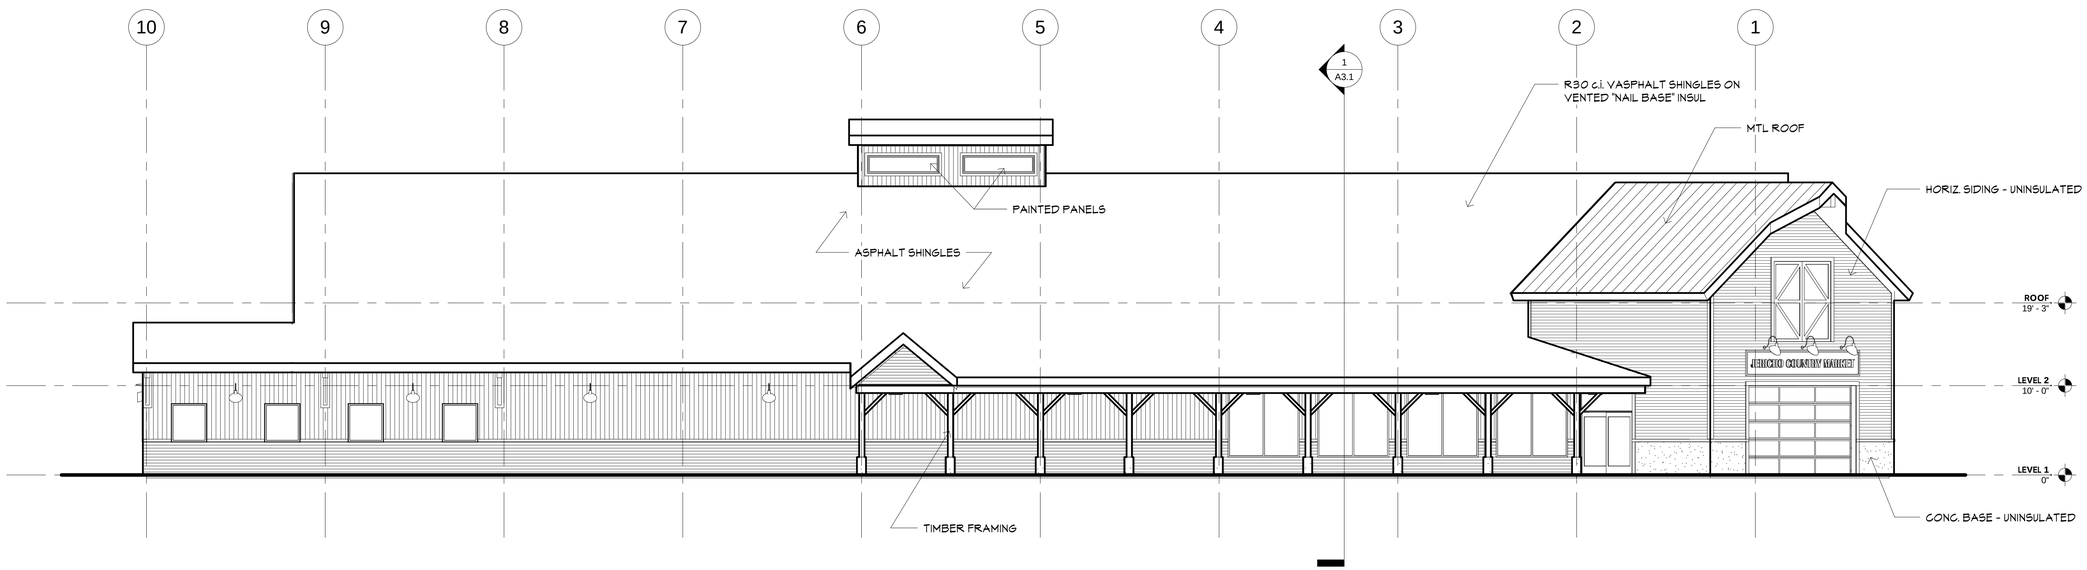

2 NORTH ELEVATION

1/8" = 1'-0"

PLOT DATE & TIME: 10/10/2014 8:46:44 AM

GK architects

GARDNER KILCOYNE architects

147 Allen Brook Lane,
Suite 103
Williston, Vermont 05495

Phone 802 655 0145
www.gk-architects.com

Civil

Trudell Consulting Engineers
478 Blair Park Road
Williston, VT 05495
802-879-6331
www.tcevt.com

Structural

Hardy Structural Engineering
875 Roosevelt HWY, Suite 130
Colchester, VT 05446
802-655-0755
www.hardyse.com.com

Mechanical & Electrical

DuBois & King, Inc.
6 Green Tree Drive
So. Burlington, VT 05403
802-878-7661
www.dubois-king.com

VT Registration:

Project:

JERICHO COUNTRY MARKET

JERICHO, VT

Proj. No.:
14-23

Drawing Title:

BUILDING ELEVATIONS

Scale: 1/8" = 1'-0"

NO.	DATE	NOTE

REVISIONS

SHEET No.

A2.2

Drawn by: DW

Date: 10/10/2014