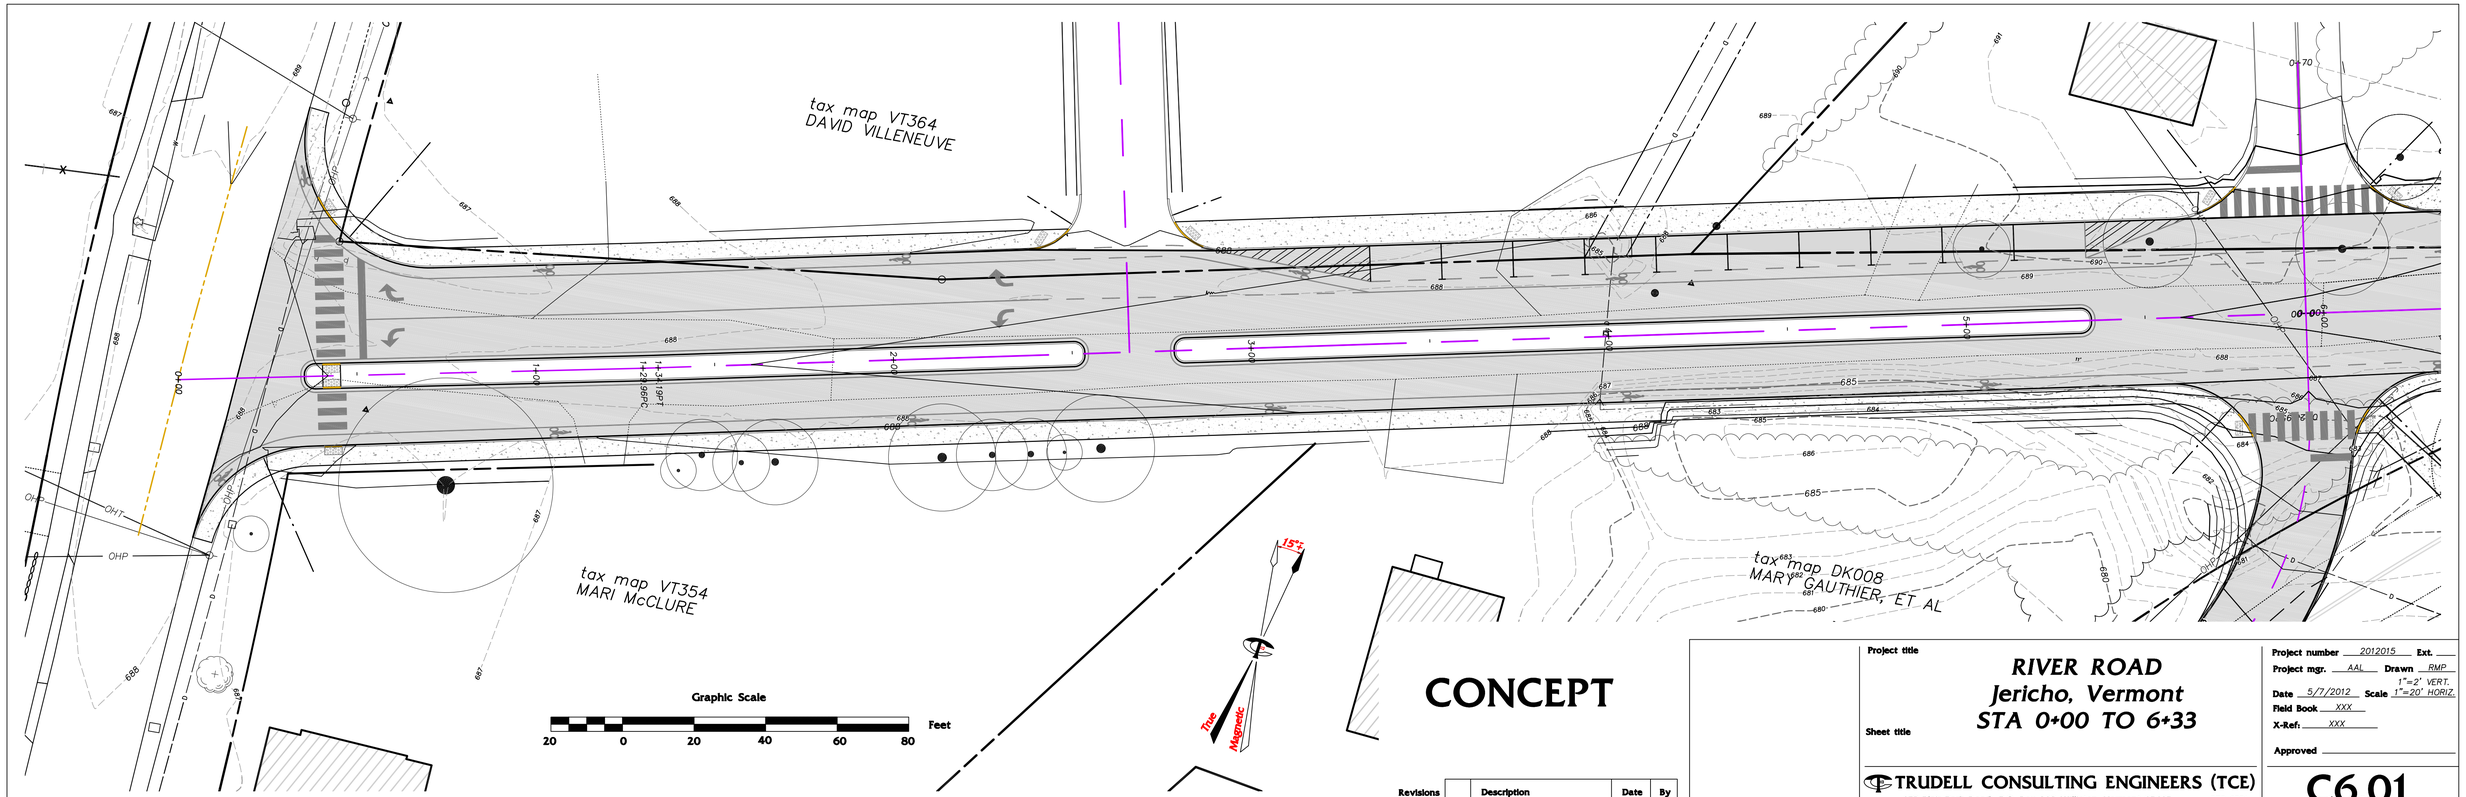

Revisions		Description	Date	By

Project title

RIVER ROAD
Jericho, Vermont
STA 0+00 TO 6+33

Sheet title

TRUDELL CONSULTING ENGINEERS (TCE)
478 Blair Park Road P.O. Box 308 Williston, Vermont 05495 879-6331

Project number 2012015 Ext.
Project mgr. AAL Drawn RMP
Date 5/7/2012 Scale 1"=2' VERT. 1"=20' HORIZ.
Field Book XXX
X-Ref. XXX
Approved

C6.01

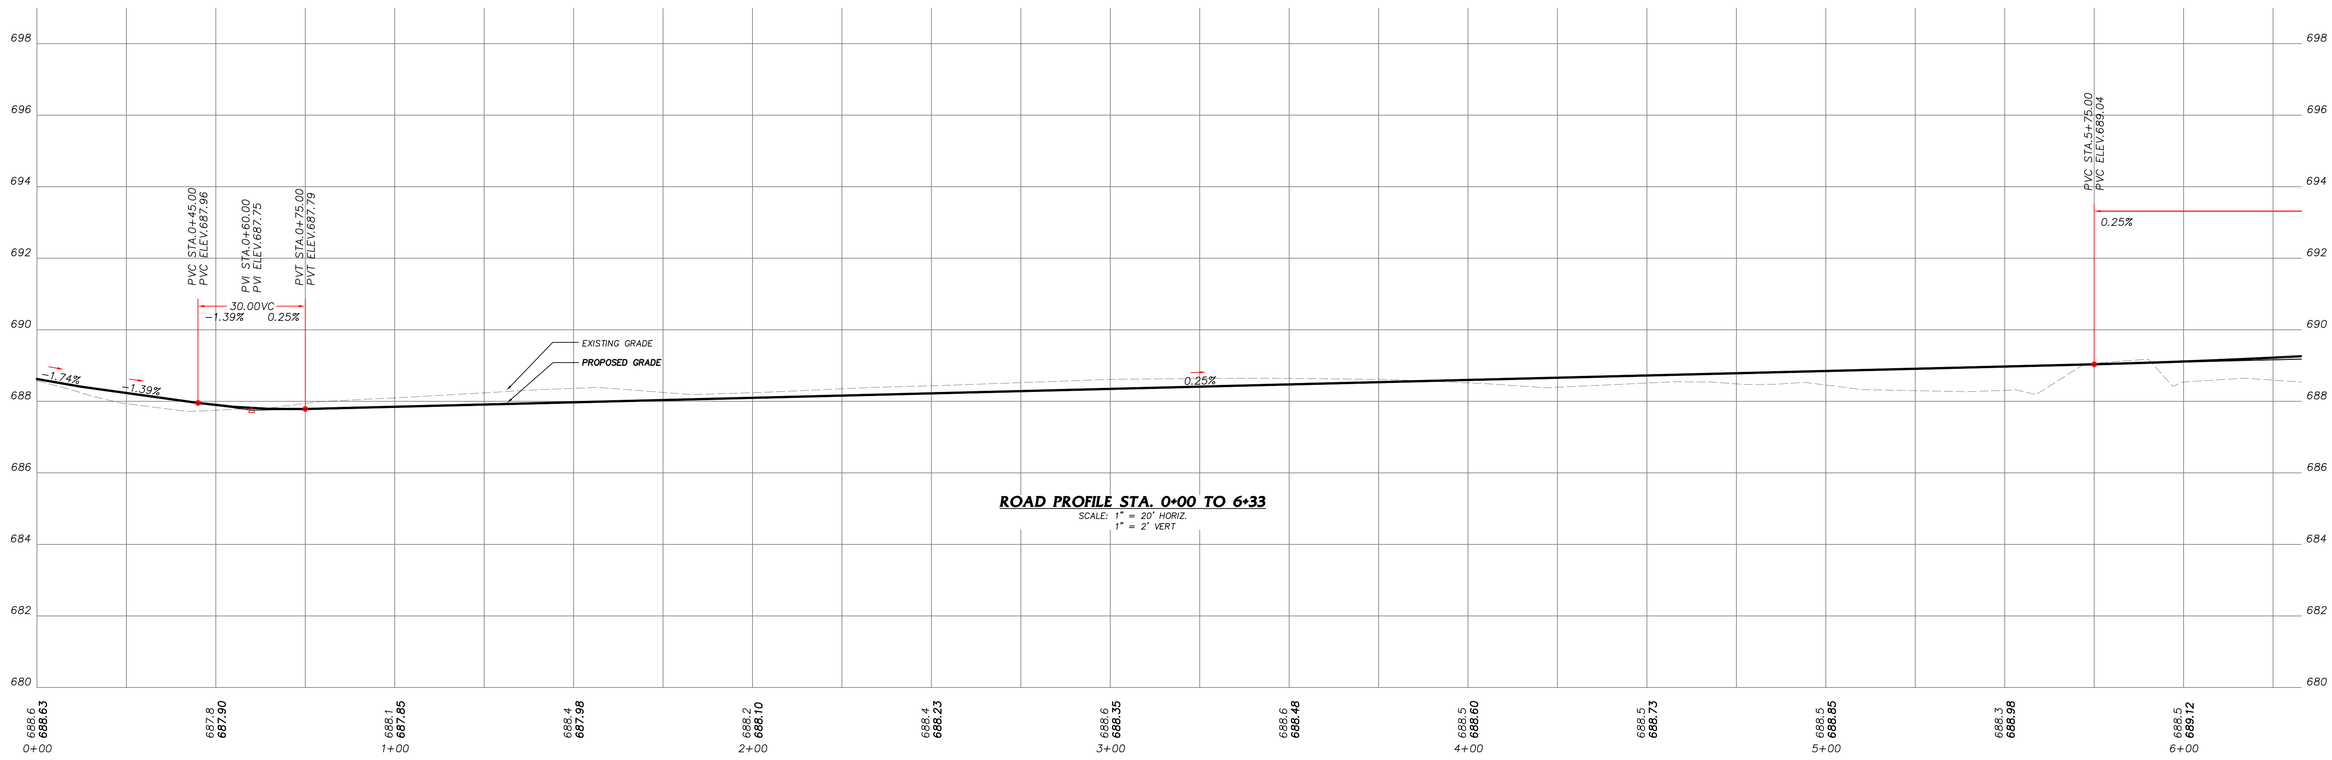

ROAD PROFILE STA. 0+00 TO 6+33
SCALE: 1" = 20' HORIZ.
1" = 2' VERT