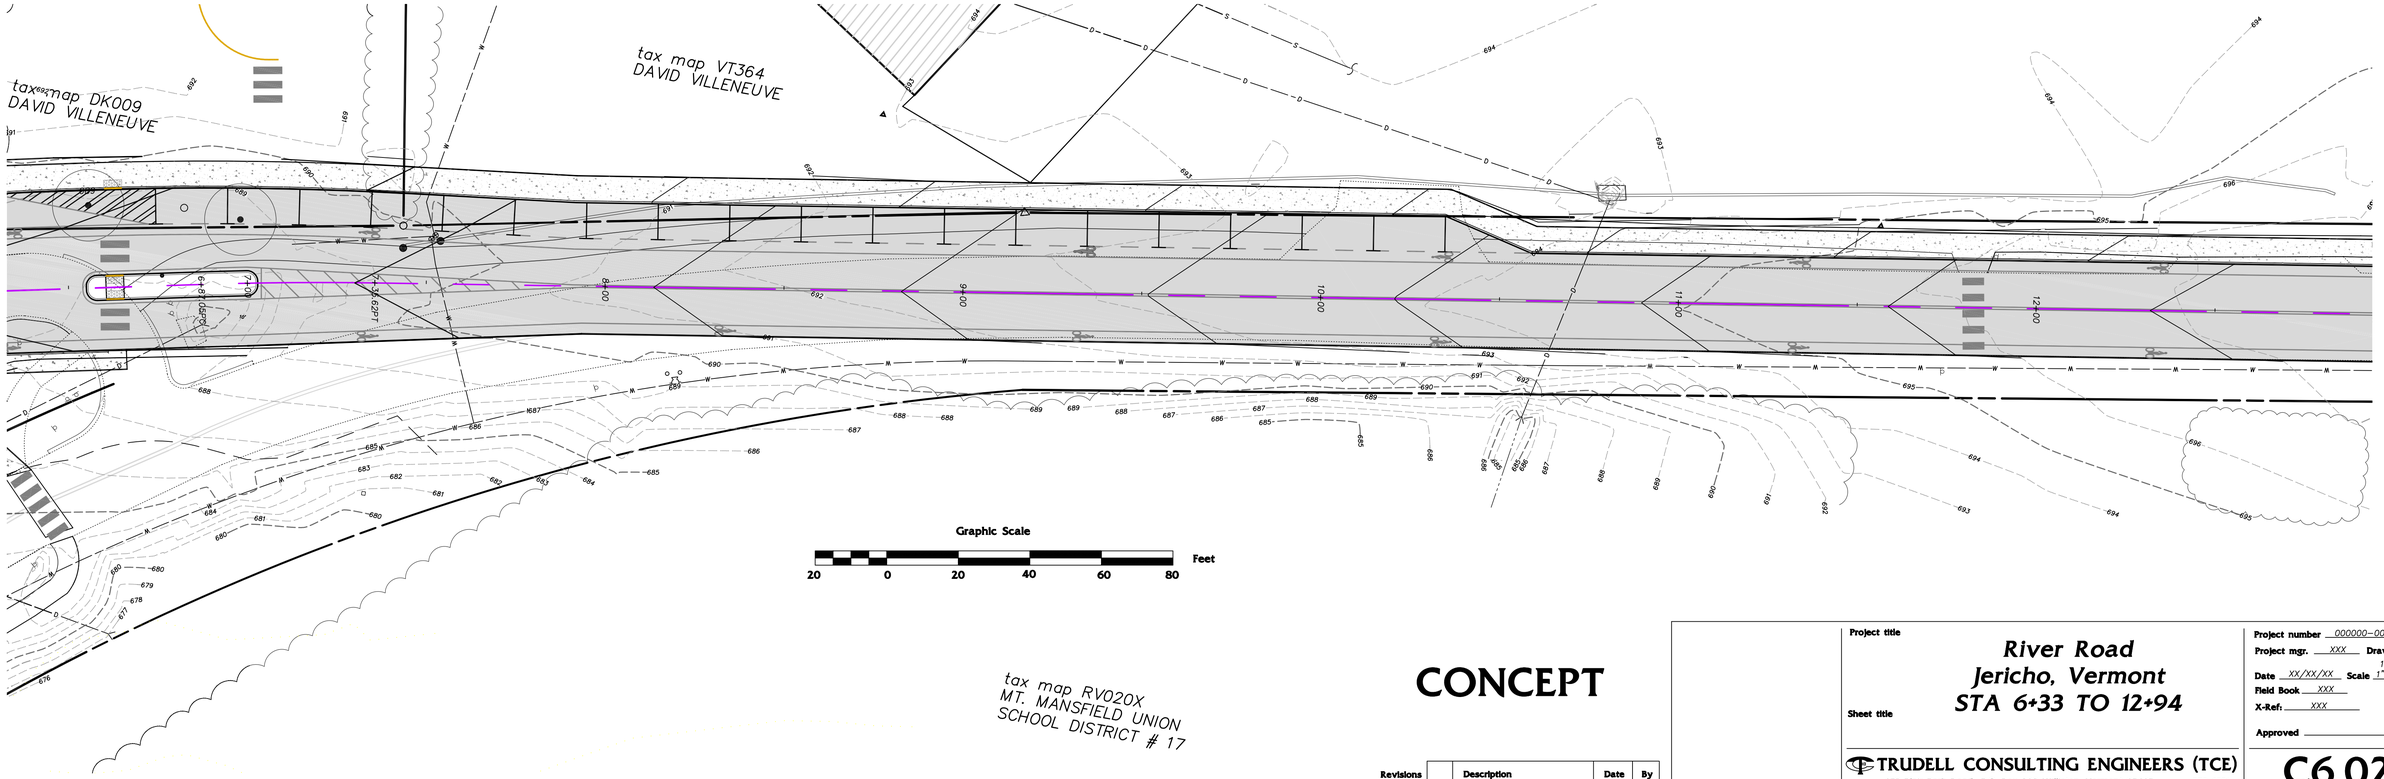

CONCEPT

Revisions		Description	Date	By

Project title

River Road
Jericho, Vermont
STA 6+33 TO 12+94

Sheet title

TRUDELL CONSULTING ENGINEERS (TCE)
478 Blair Park Road P.O. Box 308 Williston, Vermont 05495 879-6331

Project number 000000-00 Ext.
Project mgr. XXX Drawn XXX
Date XX/XX/XX Scale 1"=2' VERT. 1"=20' HORIZ.
Field Book XXX
X-Ref: XXX
Approved

C6.02

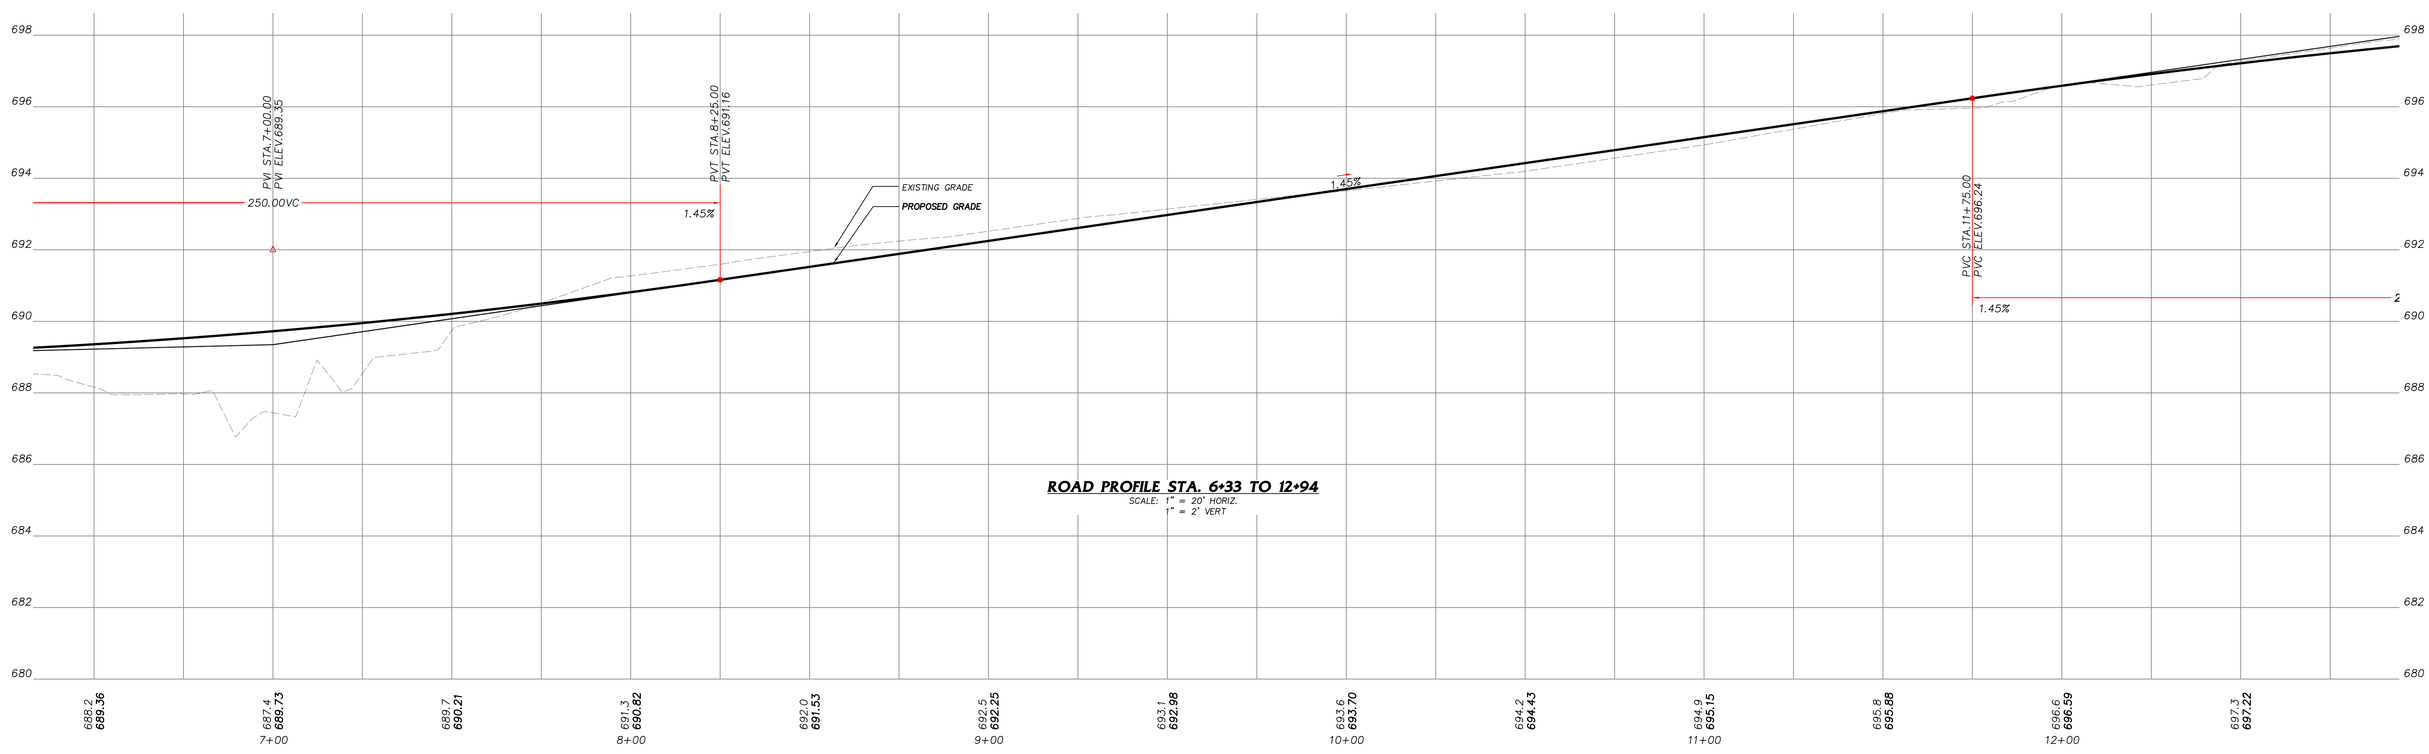

ROAD PROFILE STA. 6+33 TO 12+94
SCALE: 1" = 20' HORIZ.
1" = 2' VERT