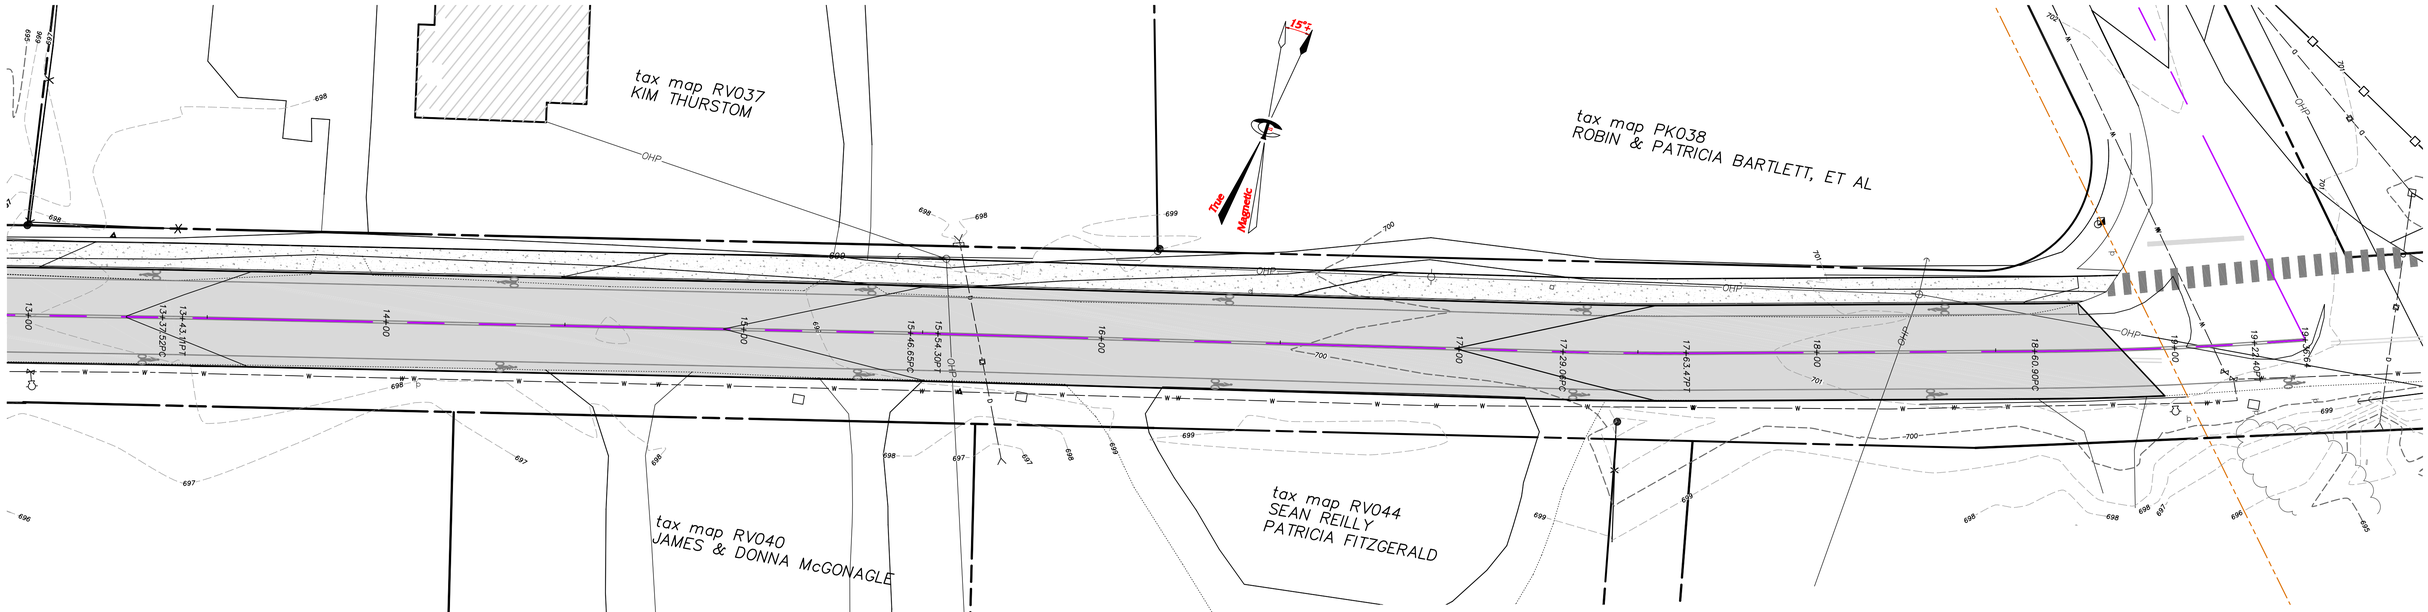

CONCEPT

Revisions		Description	Date	By

Project title

RIVER ROAD
jericho, Vermont
STA 12+94 TO 19+37

Sheet title

TRUDELL CONSULTING ENGINEERS (TCE)
478 Blair Park Road P.O. Box 308 Williston, Vermont 05495 879-6331

Project number 000000-00 Ext. ____
Project mgr. XXX Drawn XXX
Date XX/XX/XX Scale 1"=2' VERT. 1"=20' HORIZ.
Field Book XXX
X-Ref: XXX
Approved ____

C6.03

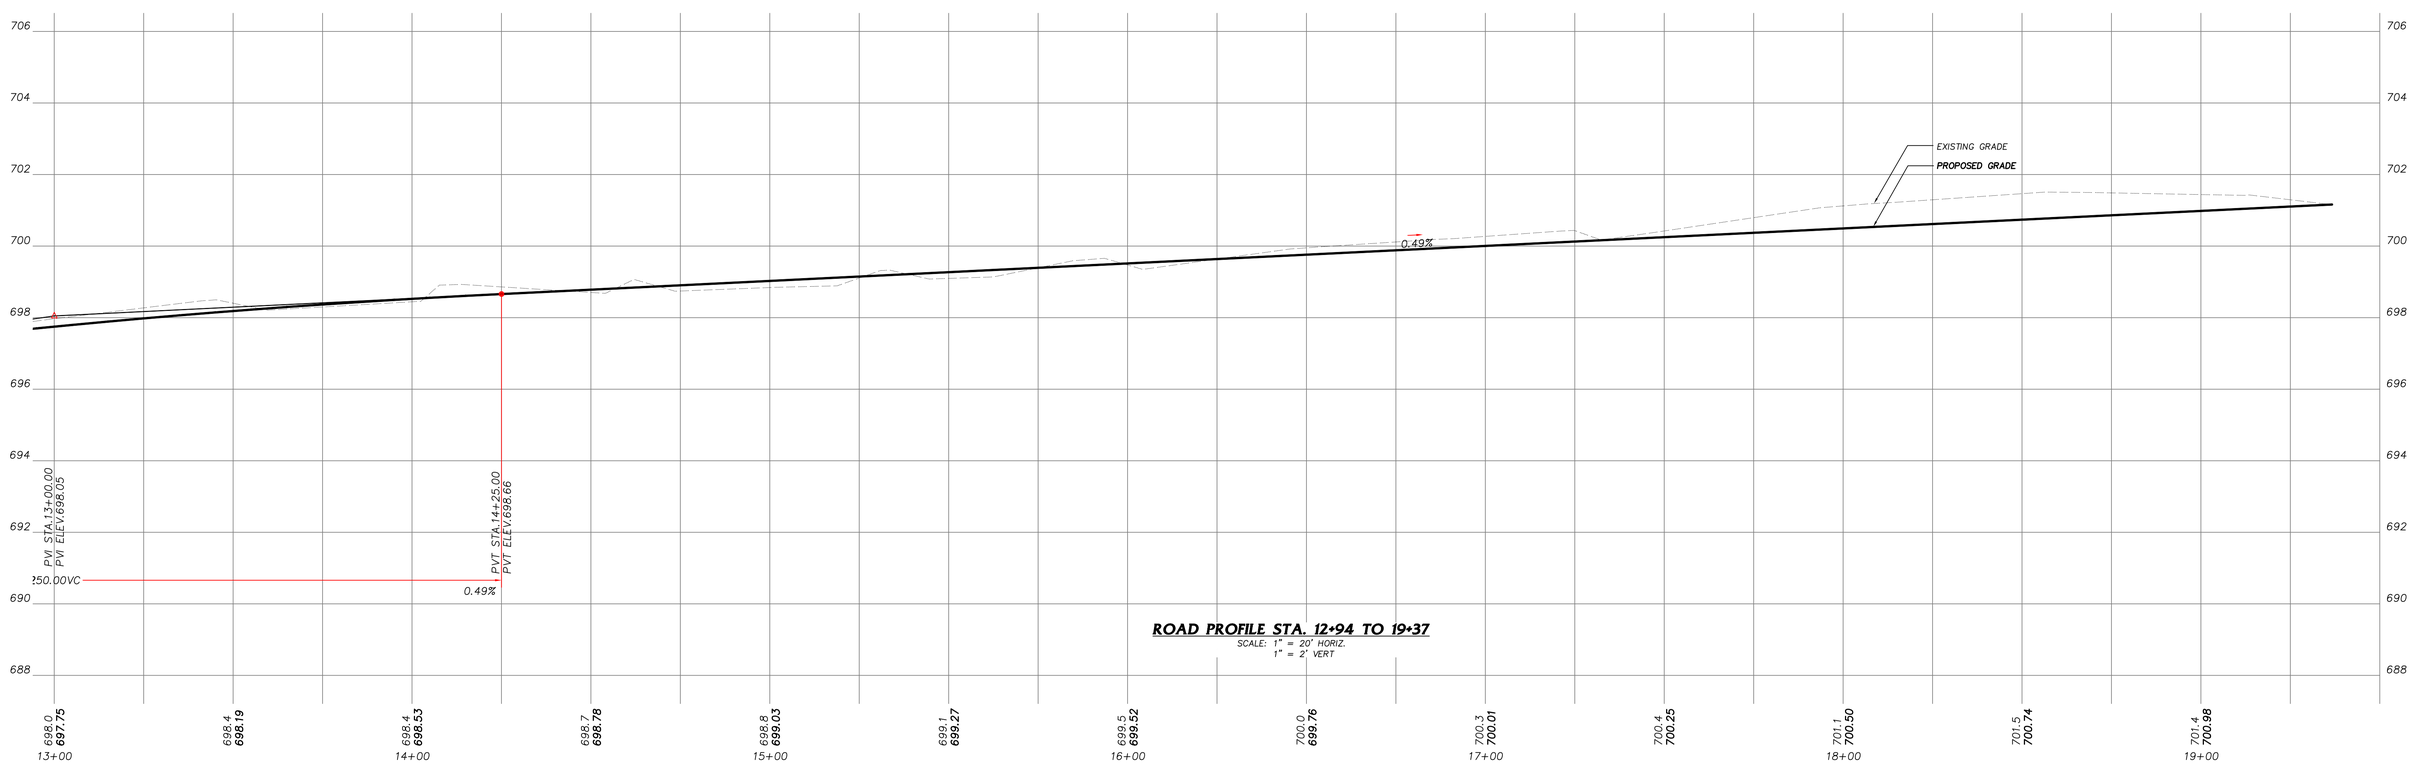

ROAD PROFILE STA. 12+94 TO 19+37
SCALE: 1" = 20' HORIZ.
1" = 2' VERT