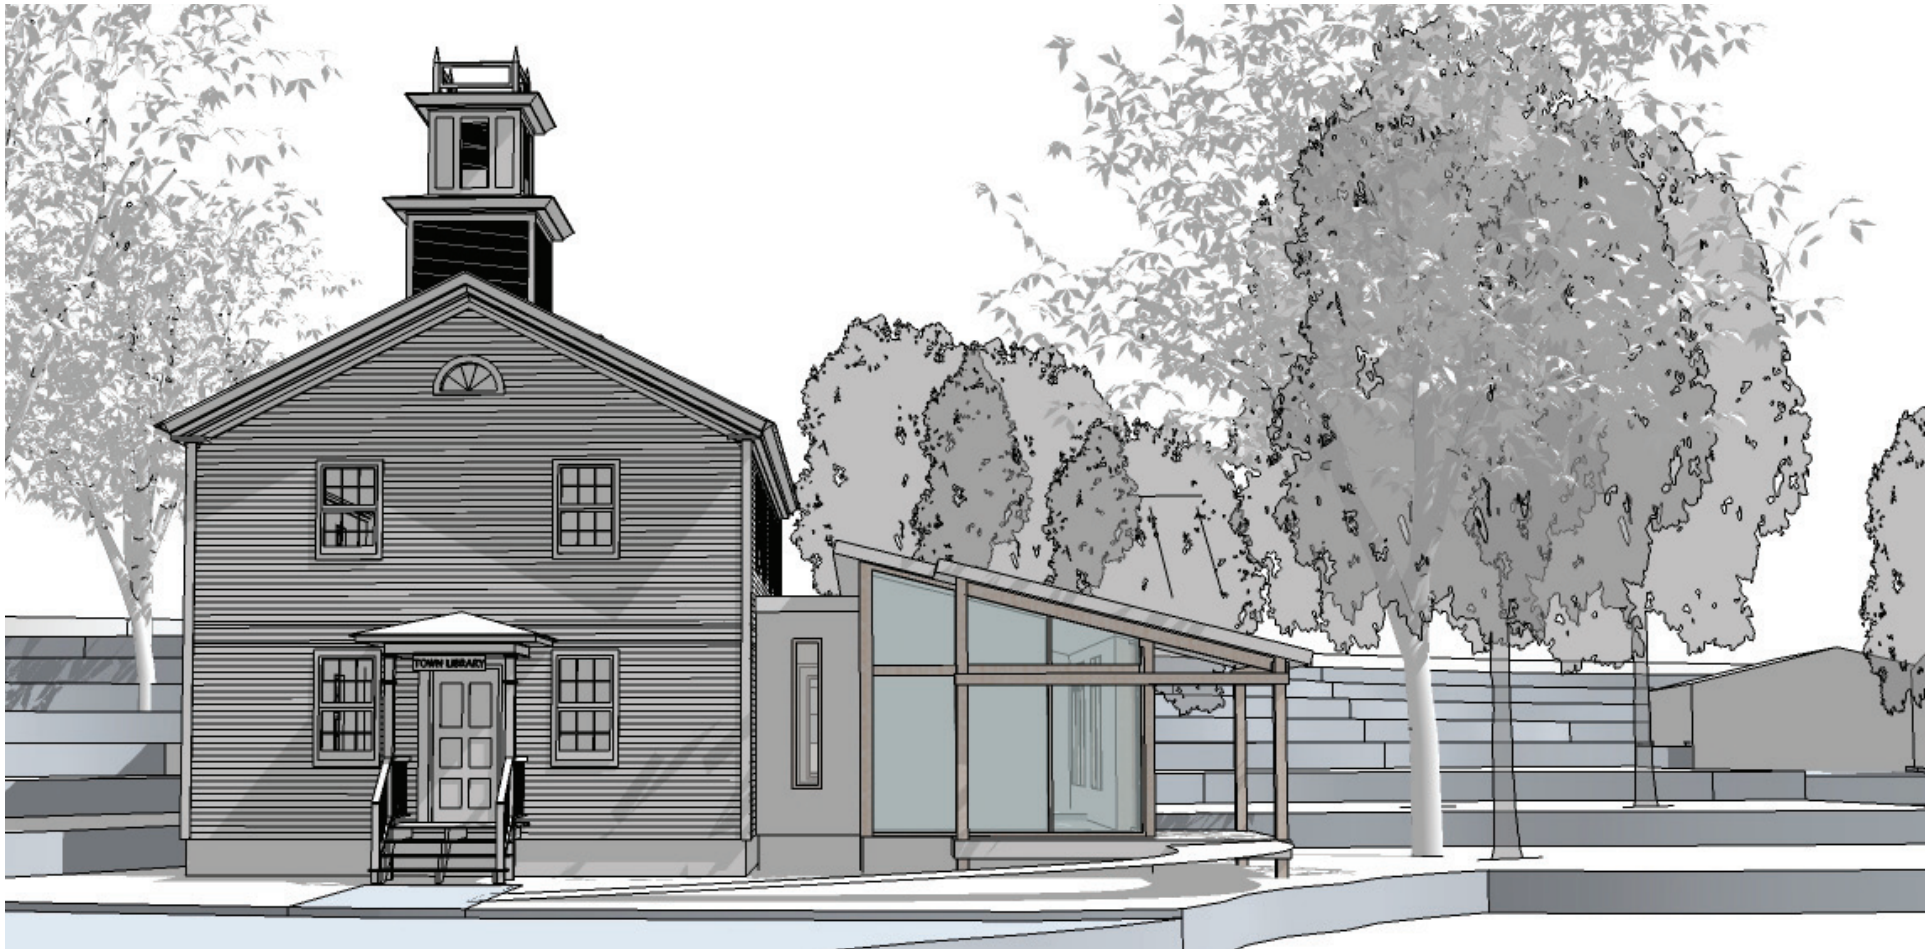

Option 3_Shed
West Facade

VERMONT INTEGRATED
ARCHITECTURE, PC

Option 3_Shed
South Facade

VERMONT INTEGRATED
ARCHITECTURE, PC