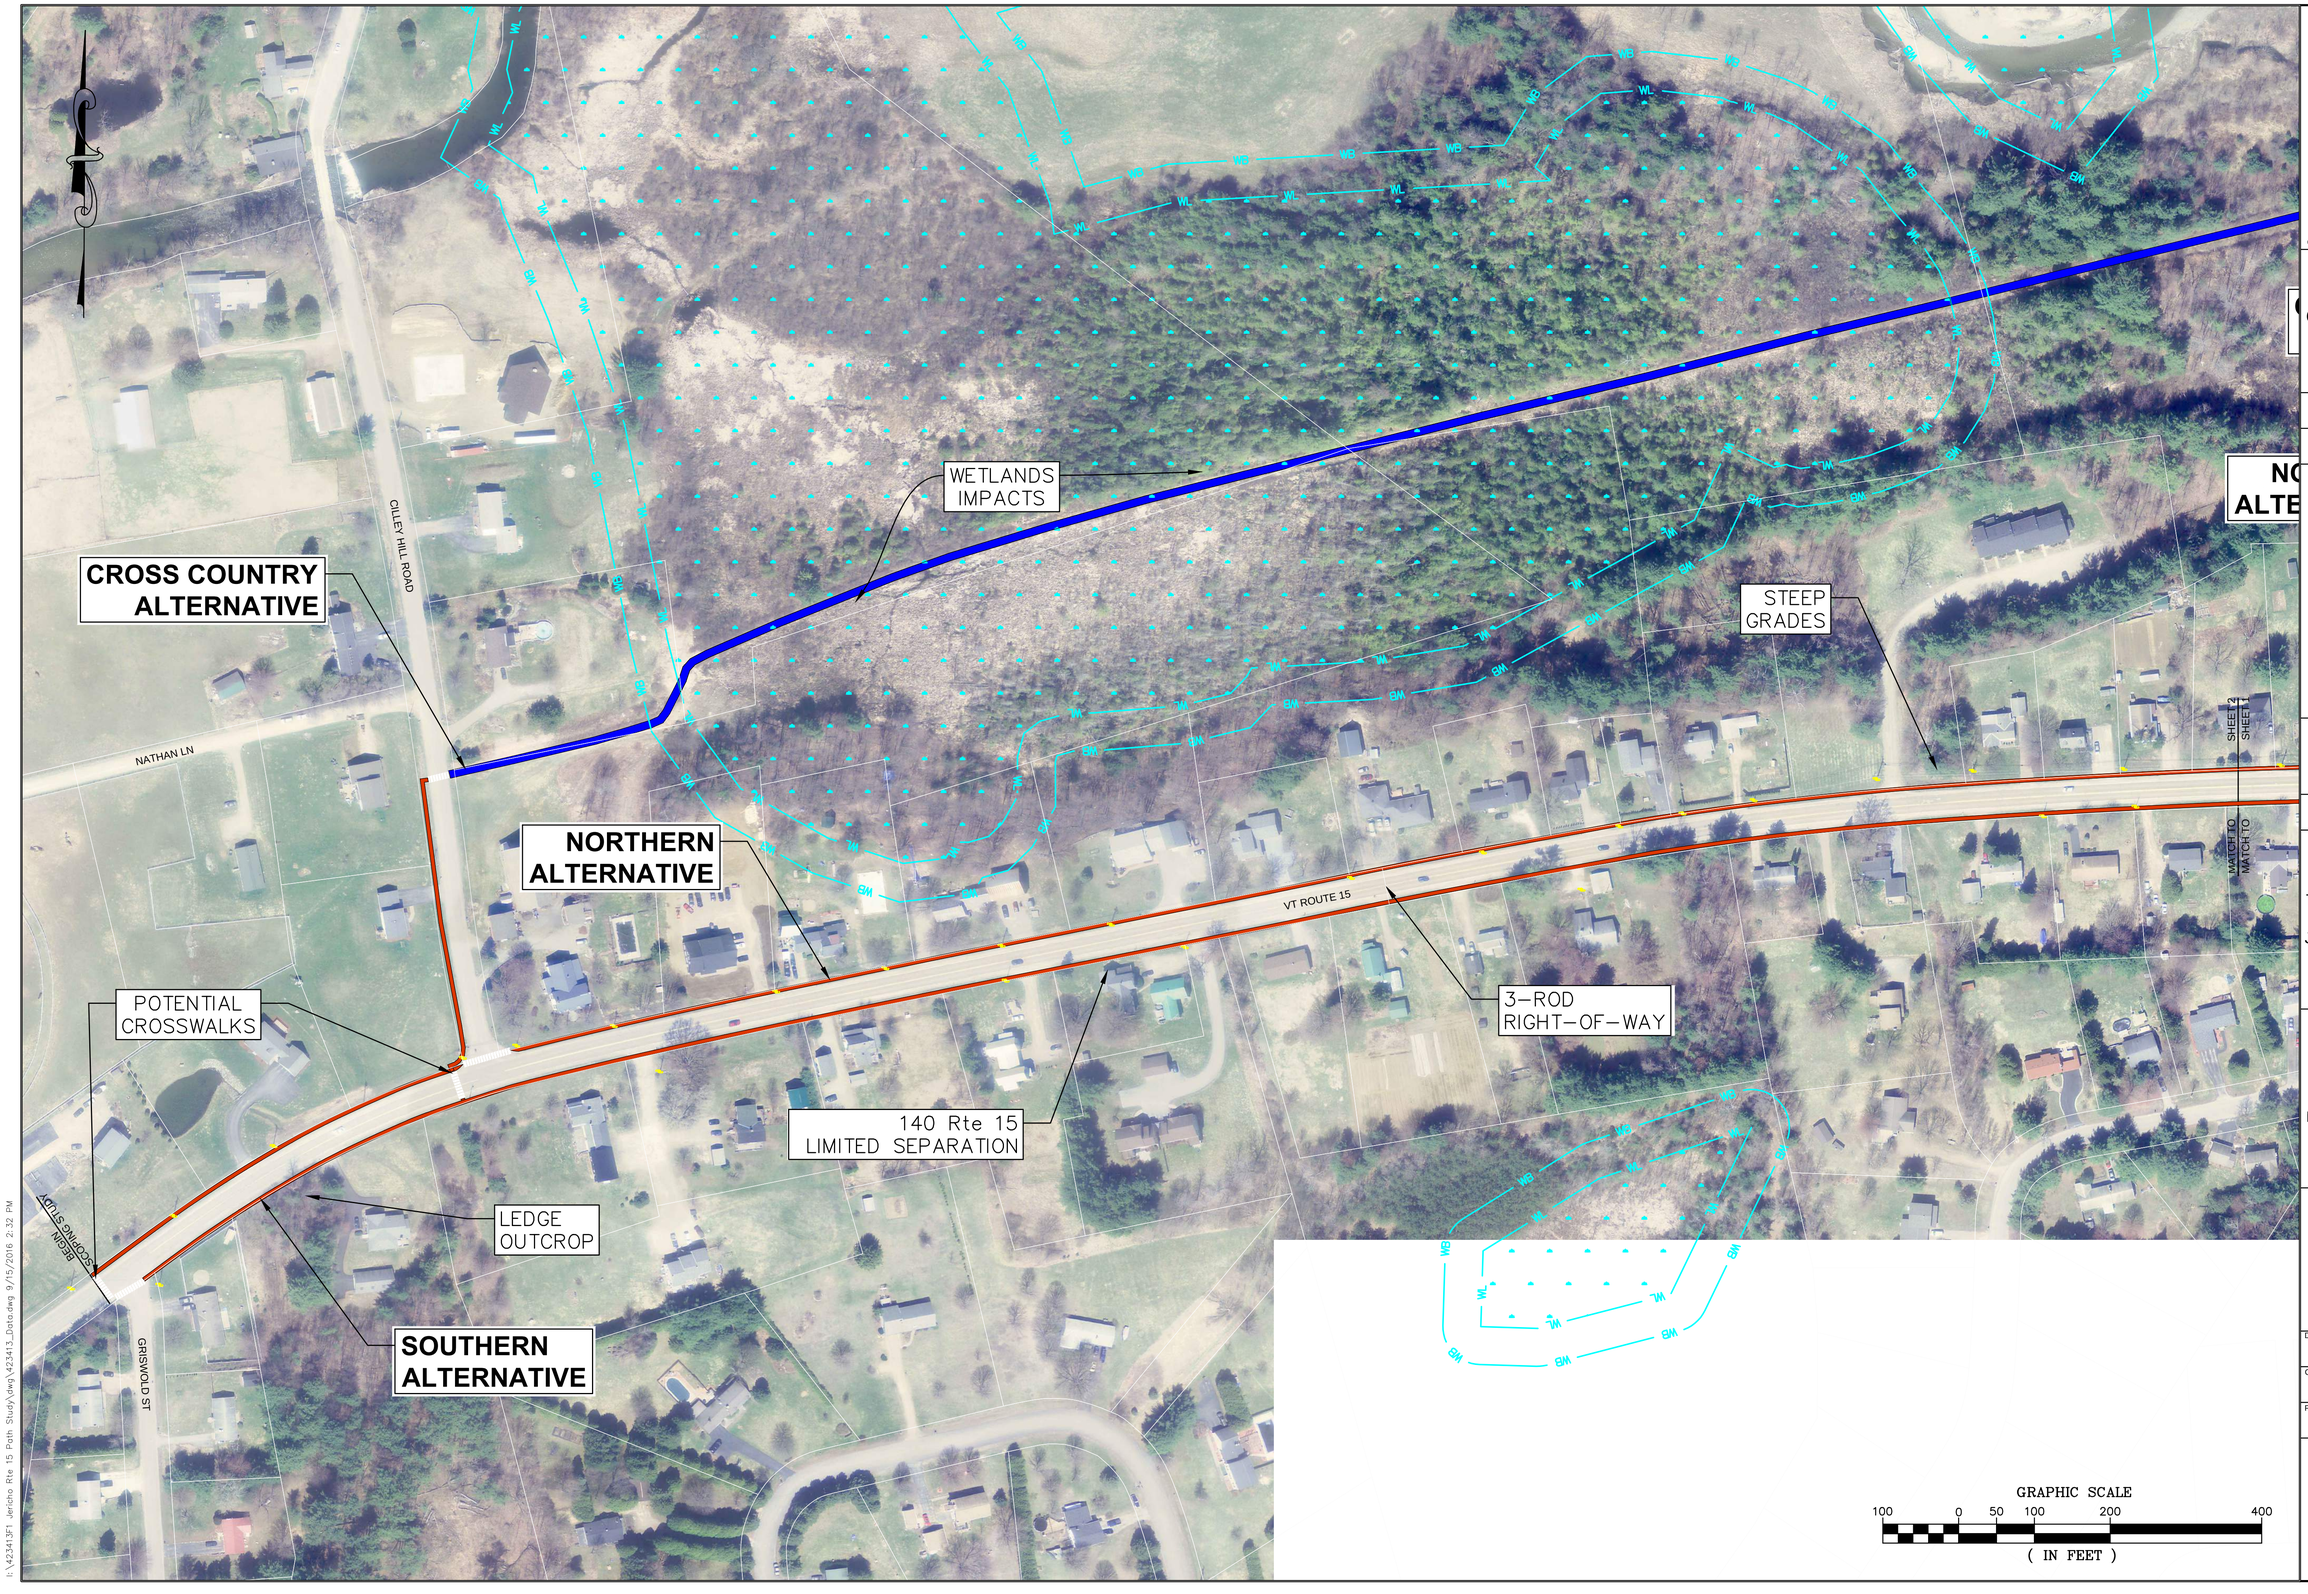

DuBois & King inc.
ENGINEERING • PLANNING • MANAGEMENT • DEVELOPMENT
6 GREEN TREE DRIVE
S. BURLINGTON, VT 05403
TEL: (802) 878-7661
FAX: (802) 878-2907
www.dubois-king.com
BRANDON, VT
RANDOLPH, VT
SPRINGFIELD, VT
BEDFORD, NH
LACONIA, NH
© Copyright 2016 Dubois & King Inc.

PROFESSIONAL SEAL

NOT FOR CONSTRUCTION PRELIMINARY PLANS

NO.	DESCRIPTION	DATE	BY	CK'D

TOWN OF JERICHO
67 VT ROUTE 15
JERICHO, VT 05465

VERMONT
ROUTE 15

MULTI-MODAL PATH SCOPING STUDY

SHEET TITLE

ORTHOPHOTO SITE PLAN

DRAWN BY	DATE
TJD	JULY 2016
CHECKED BY	D&K PROJECT #
MAM	423413
PROJ. ENG.	D&K ARCHIVE #
LDC	

SHEET NUMBER

1

I:\423413\P1 Jericho Rte 15 Path Study\dwg\423413_Data.dwg 9/15/2016 2:32 PM

RIVER CORRIDOR IMPACTS

STREAM CROSSING

CROSS COUNTRY ALTERNATIVE

CHANGE FROM 5' WIDE SIDEWALK TO 10' WIDE SHARED USE PATH

NORTHERN ALTERNATIVE

POSSIBLE CROSSWALK FOR (NORTH ALTERNATIVE)

MULTIPLE UTILITY POLES WITHIN LIMITS OF PROPOSED SIDEWALK

STREAM CROSSING: CULVERT EXTENSION, GRADING, RELOCATE GUARDRAIL

RACEWAY RD

POSSIBLE CROSSING FOR (NORTH ALTERNATIVE)

SHEET 3
SHEET 2

SHEET 2
SHEET 1

VT ROUTE 15

MATCH TO
MATCH TO

MATCH TO
MATCH TO

3-ROD RIGHT-OF-WAY

POSSIBLE CROSSWALK FOR SOUTH ALTERNATIVE

S. MAIN ST

PACKARD ROAD

CHANGE FROM 5' WIDE SIDEWALK TO 10' WIDE SHARED USE PATH

222 Rte 15 LIMITED SEPARATION

SOUTHERN ALTERNATIVE

GRAPHIC SCALE
100 0 50 100 200 400
(IN FEET)

DuBois & King inc.
ENGINEERING • PLANNING • MANAGEMENT • DEVELOPMENT
6 GREEN TREE DRIVE
S. BURLINGTON, VT 05403
TEL: (802) 878-7661
FAX: (802) 878-2907
www.dubois-king.com
BRANDON, VT
RANDOLPH, VT
SPRINGFIELD, VT
BEDFORD, NH
LACONIA, NH

© Copyright 2016 Dubois & King Inc.

PROFESSIONAL SEAL

NOT FOR CONSTRUCTION PRELIMINARY PLANS

NO.	DESCRIPTION	DATE	BY	CK'D

TOWN OF JERICHO
67 VT ROUTE 15
JERICHO, VT 05465

VERMONT
ROUTE 15

MULTI-MODAL PATH SCOPING STUDY

SHEET TITLE

ORTHOPHOTO SITE PLAN

DRAWN BY	DATE
TJD	JULY 2016
CHECKED BY	D&K PROJECT #
MAM	423413
PROJ. ENG.	D&K ARCHIVE #
LDC	

SHEET NUMBER

2

I:\423413\1 Jericho Rte 15 Path Study\dwg\423413_Data.dwg 9/15/2016 2:32 PM

CROSS COUNTRY ALTERNATIVE

BRIDGE CROSSING

227 Rte 15
LIMITED SEPARATION

STEEP SLOPES BY
DOLLAR GENERAL

NORTHERN ALTERNATIVE

POTENTIAL CROSSWALK

3–ROD
RIGHT–OF–WAY

SOUTHERN ALTERNATIVE

WETLANDS BUFFER IMPACTS

N. MAIN ST

VT ROUTE 15

ORR RD

MATCH TO SHEET 3
MATCH TO SHEET 2

MATCH TO SHEET 3
MATCH TO SHEET 4

WB WL BM

GRAPHIC SCALE
100 50 0 50 100 200 400
(IN FEET)

i:\423413\F1 Jericho Rte 15 Path Study\dwg\423413_Doto.dwg 9/15/2016 2:33 PM

DuBois & King inc.
ENGINEERING • PLANNING • MANAGEMENT • DEVELOPMENT
6 GREEN TREE DRIVE
S. BURLINGTON, VT 05403
TEL: (802) 878-7661
FAX: (802) 878-2907
www.dubois-king.com
BRANDON, VT
RANDOLPH, VT
SPRINGFIELD, VT
BEDFORD, NH
LACONIA, NH

© Copyright 2016 Dubois & King Inc.

PROFESSIONAL SEAL

NOT FOR CONSTRUCTION PRELIMINARY PLANS

NO.	DESCRIPTION	DATE	BY	CK'D

TOWN OF JERICHO
67 VT ROUTE 15
JERICHO, VT 05465

VERMONT
ROUTE 15

MULTI-MODAL PATH
SCOPING STUDY

SHEET TITLE

ORTHOPHOTO
SITE PLAN

DRAWN BY	DATE
TJD	JULY 2016
CHECKED BY	D&K PROJECT #
MAM	423413
PROJ. ENG.	D&K ARCHIVE #
LDC	

SHEET NUMBER

3

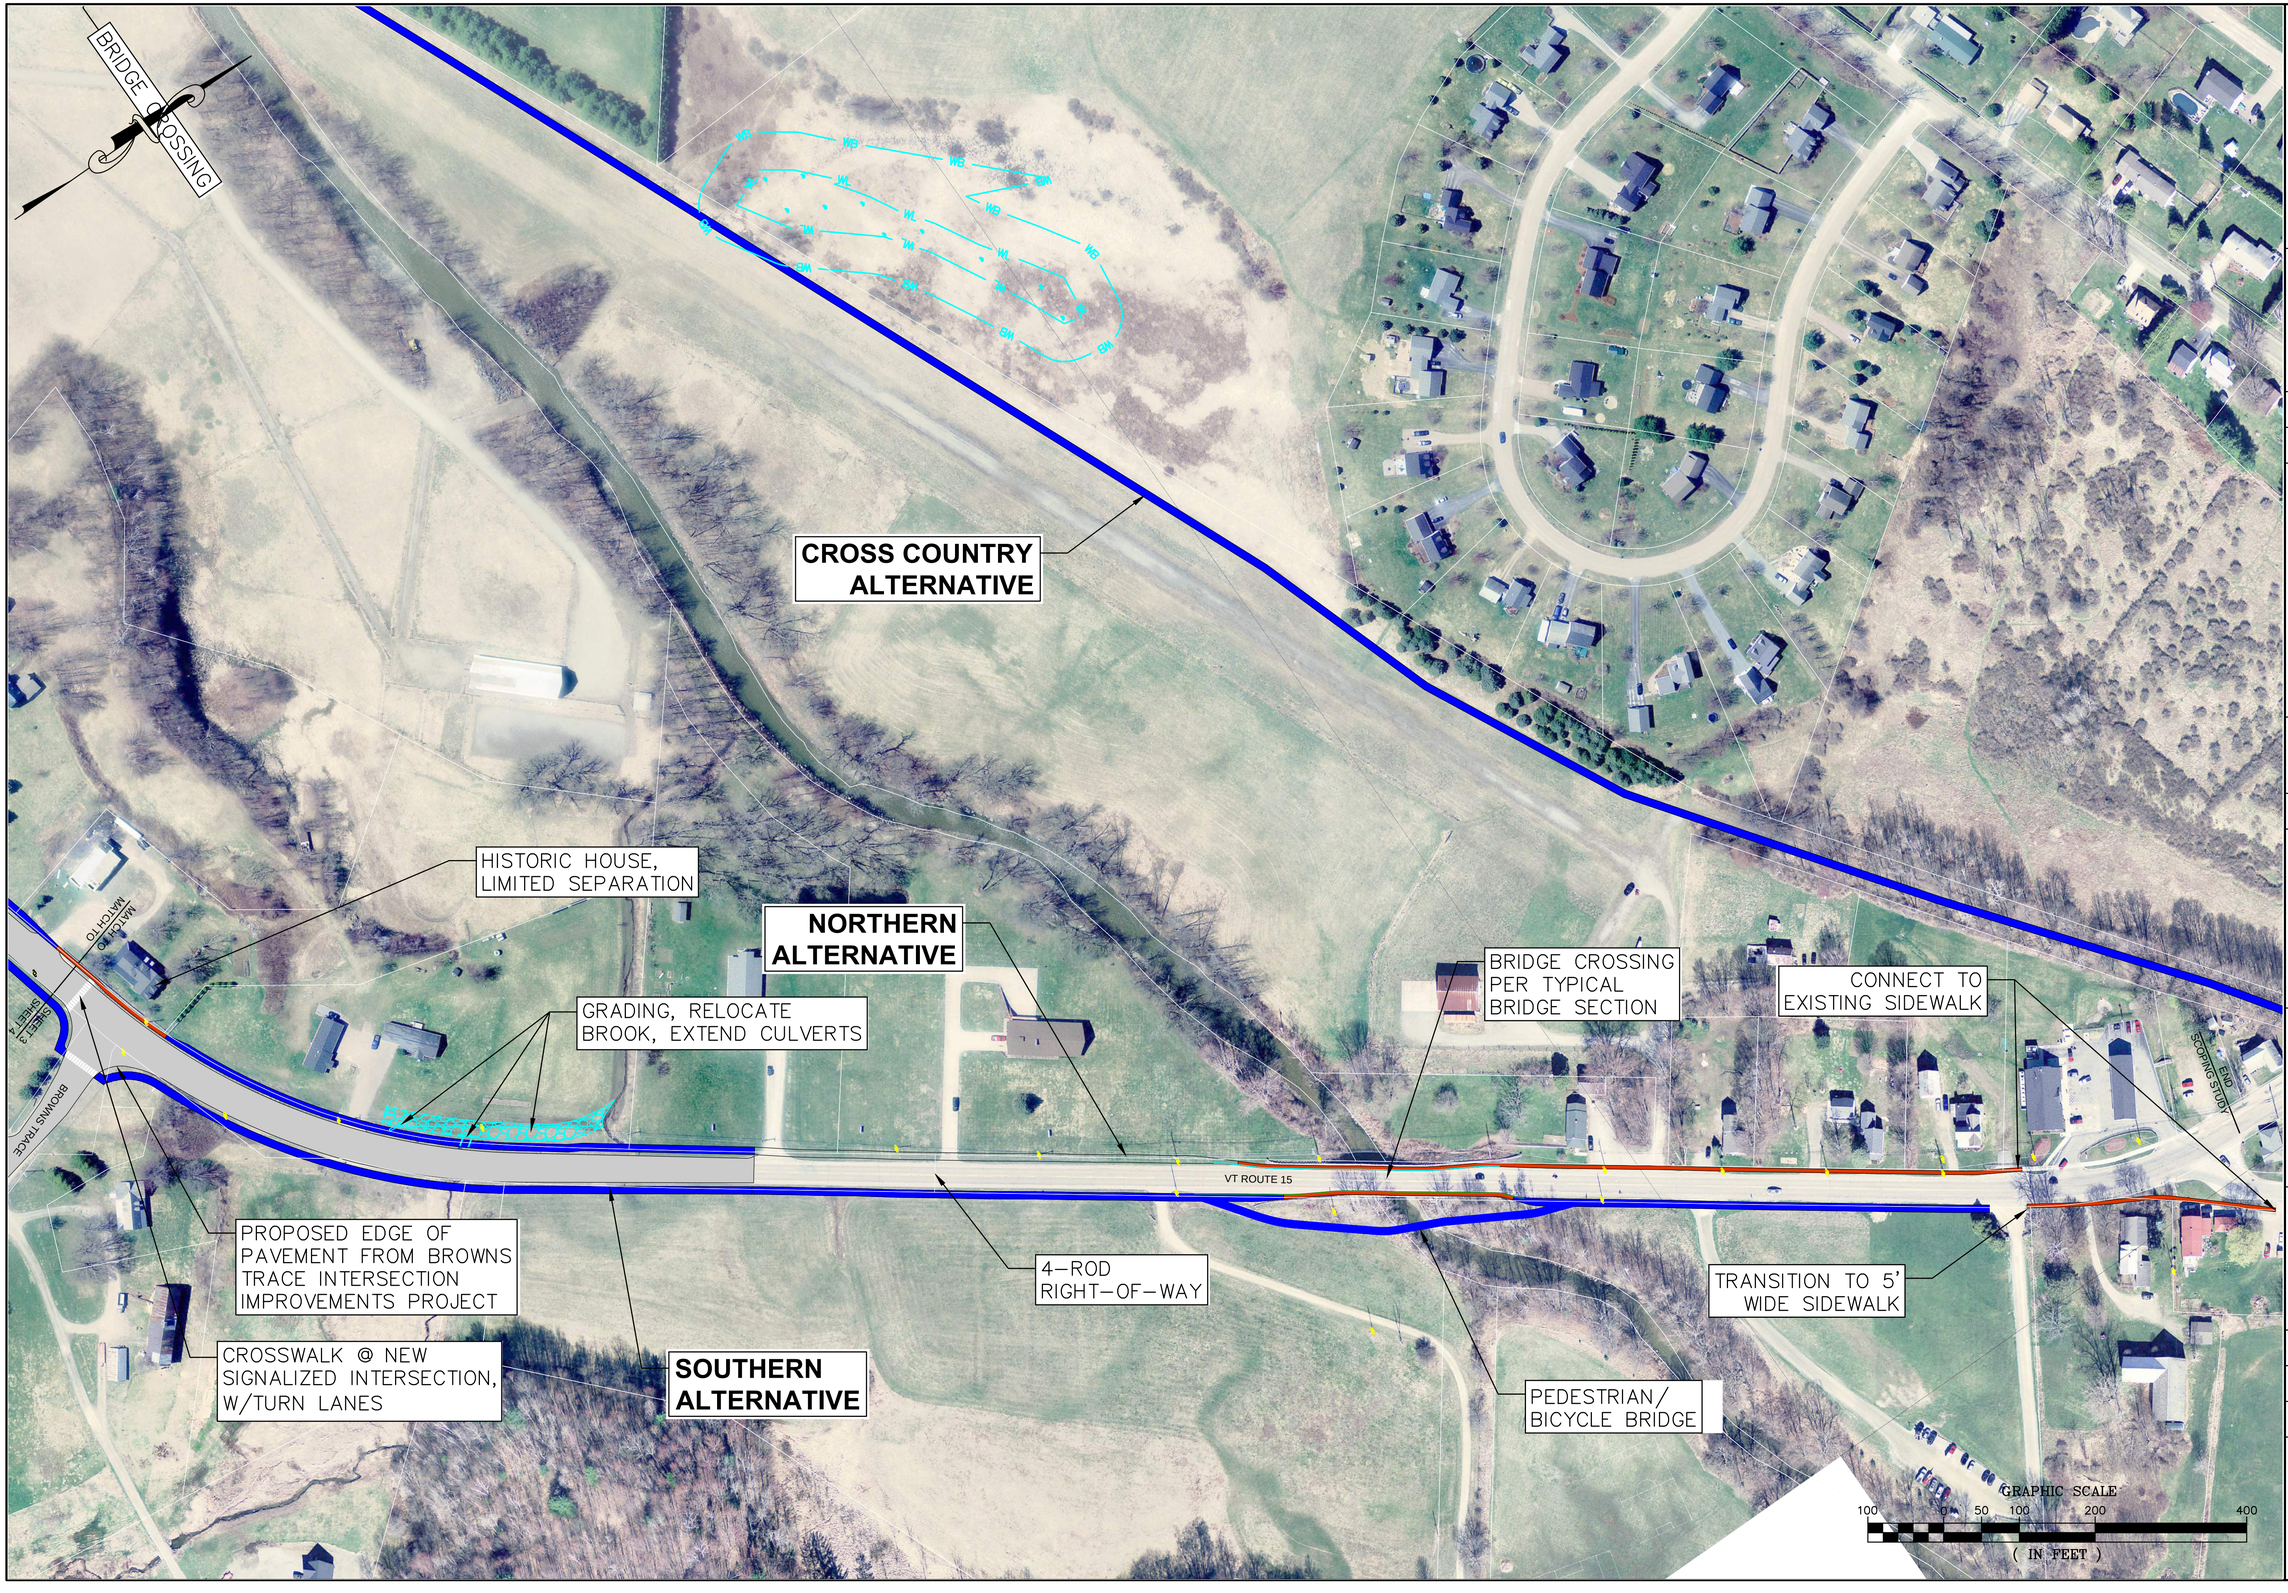

DuBois & King inc.
ENGINEERING • PLANNING • MANAGEMENT • DEVELOPMENT
6 GREEN TREE DRIVE
S. BURLINGTON, VT 05403
TEL: (802) 878-7661
FAX: (802) 878-2907
www.dubois-king.com
BRANDON, VT
RANDOLPH, VT
SPRINGFIELD, VT
BEDFORD, NH
LACONIA, NH
© Copyright 2016 Dubois & King Inc.

PROFESSIONAL SEAL

NOT FOR CONSTRUCTION PRELIMINARY PLANS

NO.	DATE	DESCRIPTION	BY	CK'D

TOWN OF JERICHO
67 VT ROUTE 15
JERICHO, VT 05465

VERMONT
ROUTE 15

MULTI-MODAL PATH SCOPING STUDY

SHEET TITLE

ORTHOPHOTO SITE PLAN

DRAWN BY	DATE
TJD	JULY 2016
CHECKED BY	D&K PROJECT #
MAM	423413
PROJ. ENG.	D&K ARCHIVE #
LDC	

SHEET NUMBER

4

I:\423413\P1 Jericho Rte 15 Path Study\dwg\423413_Data.dwg 9/15/2016 2:34 PM