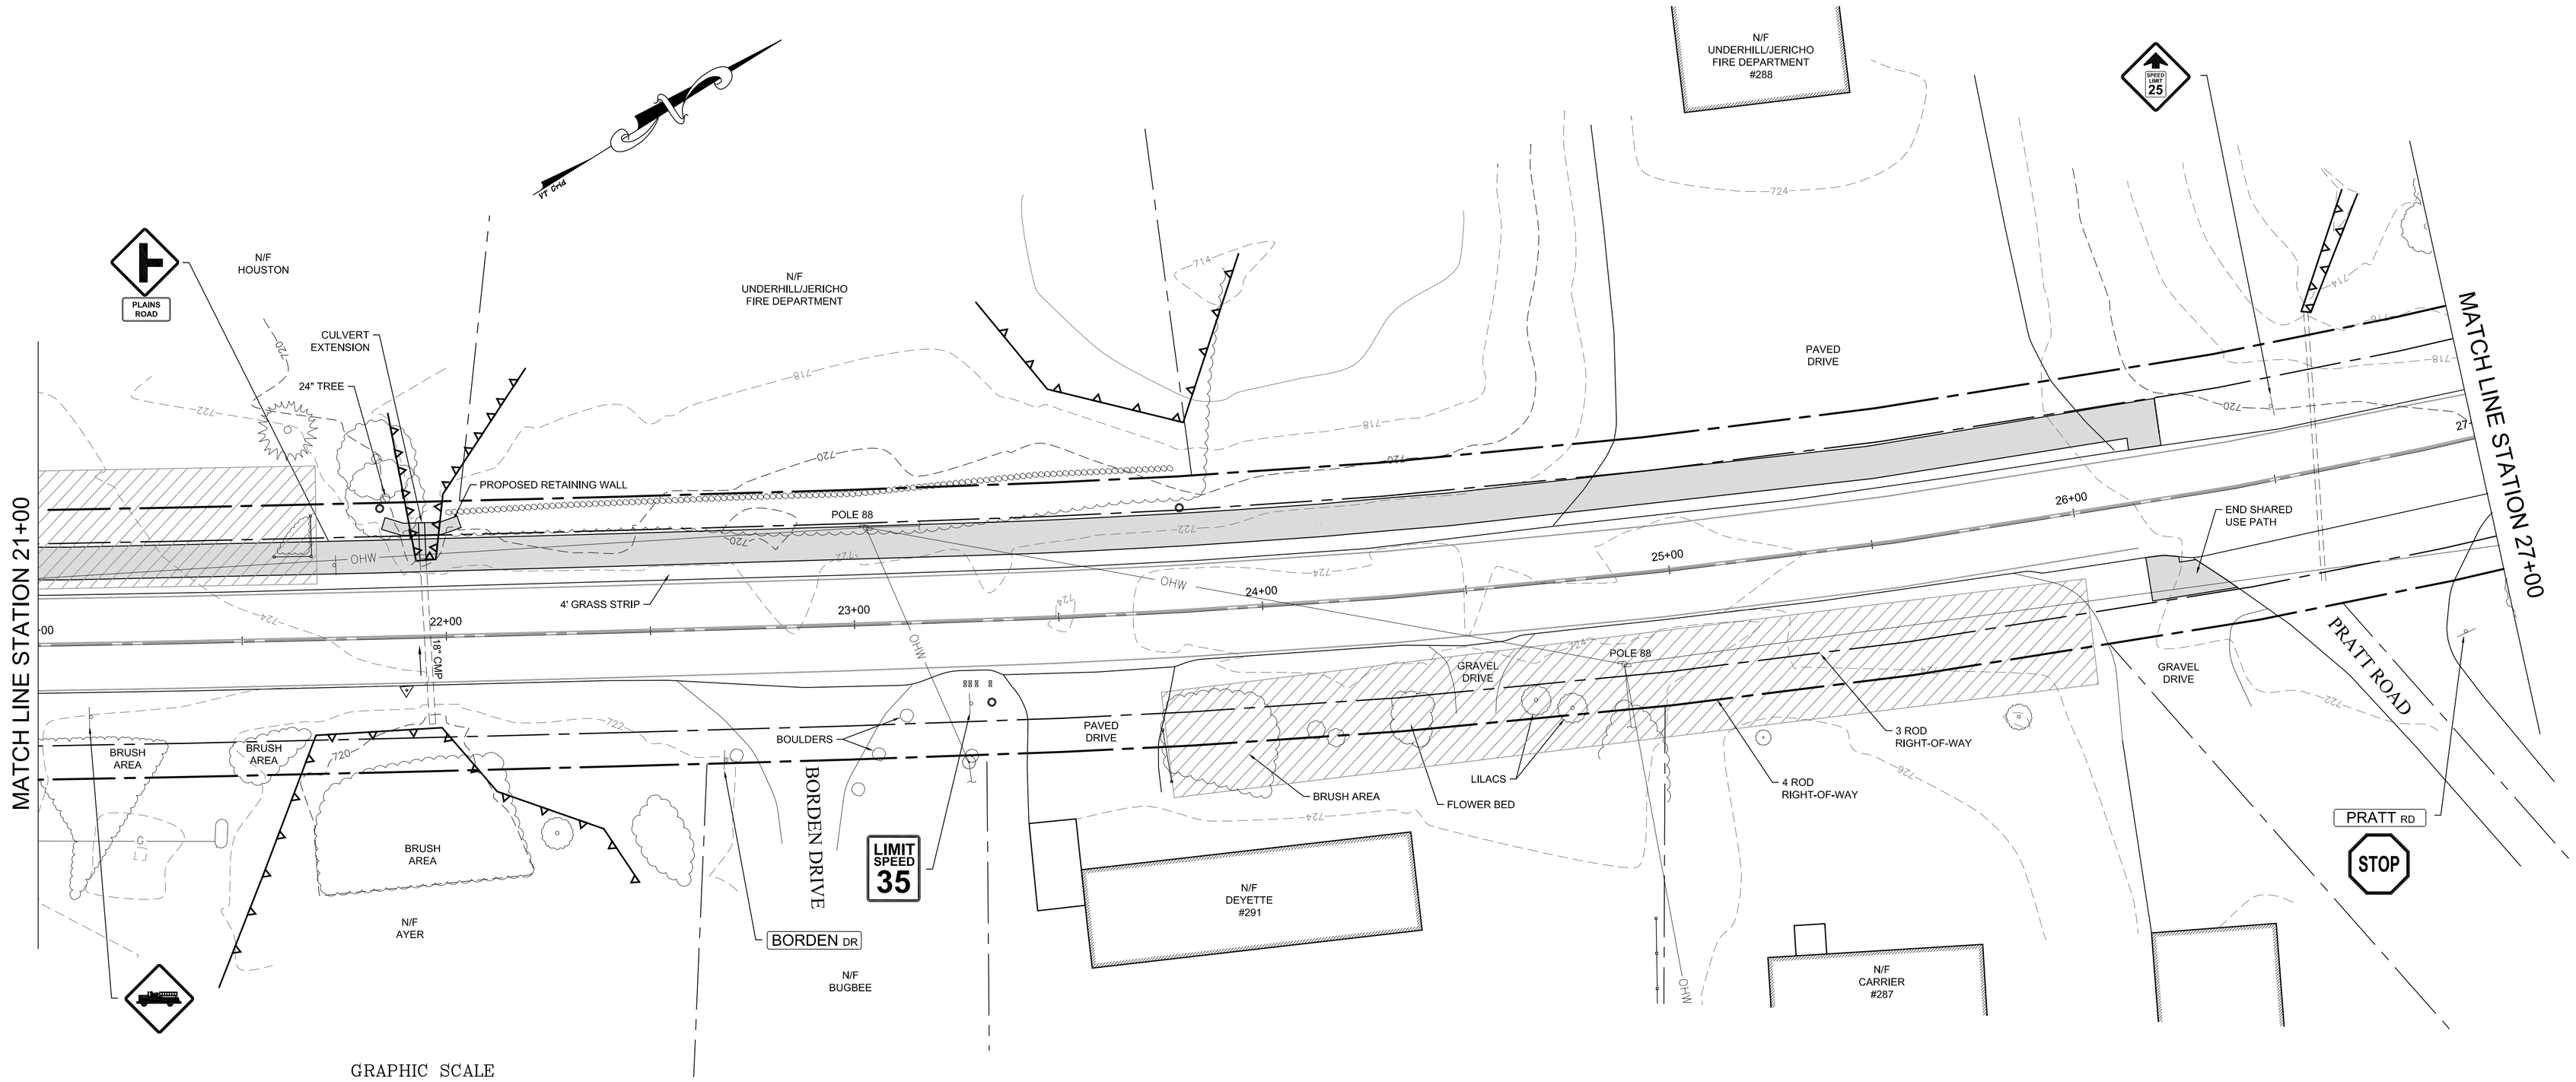


PLAN VIEW

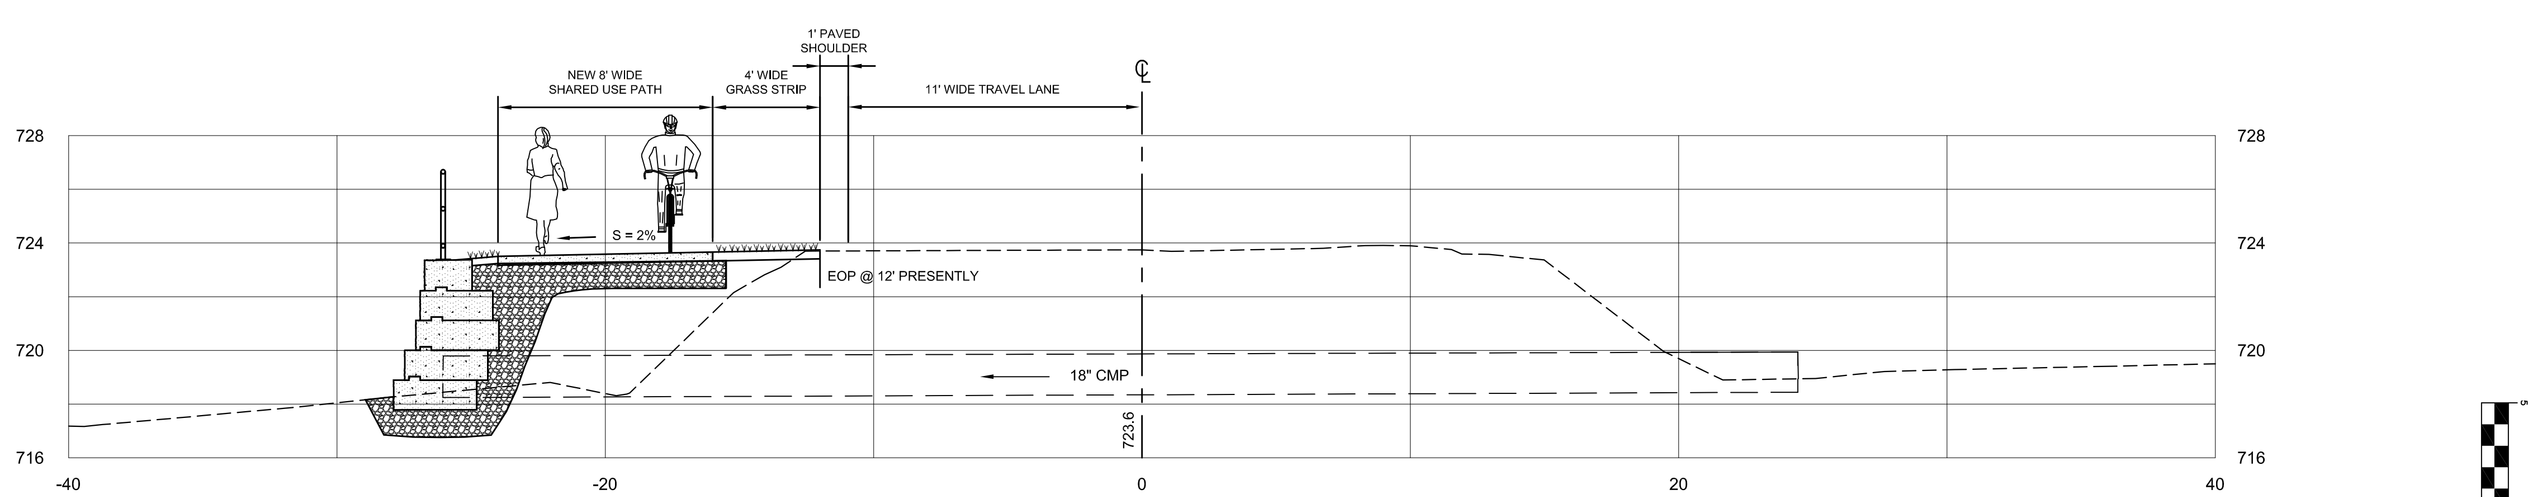


PROFILE VIEW

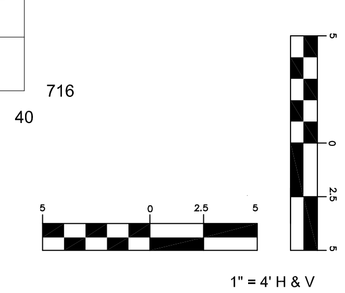


| Date | Revision | By |
|---|---|---|

These plans shall only be used for the purpose shown below:

- ■ Sketch/Concept
- ☐ Preliminary
- ☐ Final Local Review
- ☐ Act 250 Review
- ☐ Construction
- ☐ Record Drawing

# Jericho STP EH12(10)

JERICHO CENTER MULTIMODAL CONNECTION
SEGMENTS 3 AND 4

## SEGMENT 3
## STA. 21+00 to STA. 27+00
## ALTERNATIVE 1


**Lamoureux & Dickinson**
Consulting Engineers, Inc.
14 Morse Drive, Essex, VT 05452
802-878-4450 www.LDengineering.com


| | |
|---|---|
| Project No. | 12089 |
| Survey | L&D |
| Design | L&D |
| Drawn | L&D |
| Checked | |
| Date | |
| Scale | 1" = 20' |
| Sheet number | |