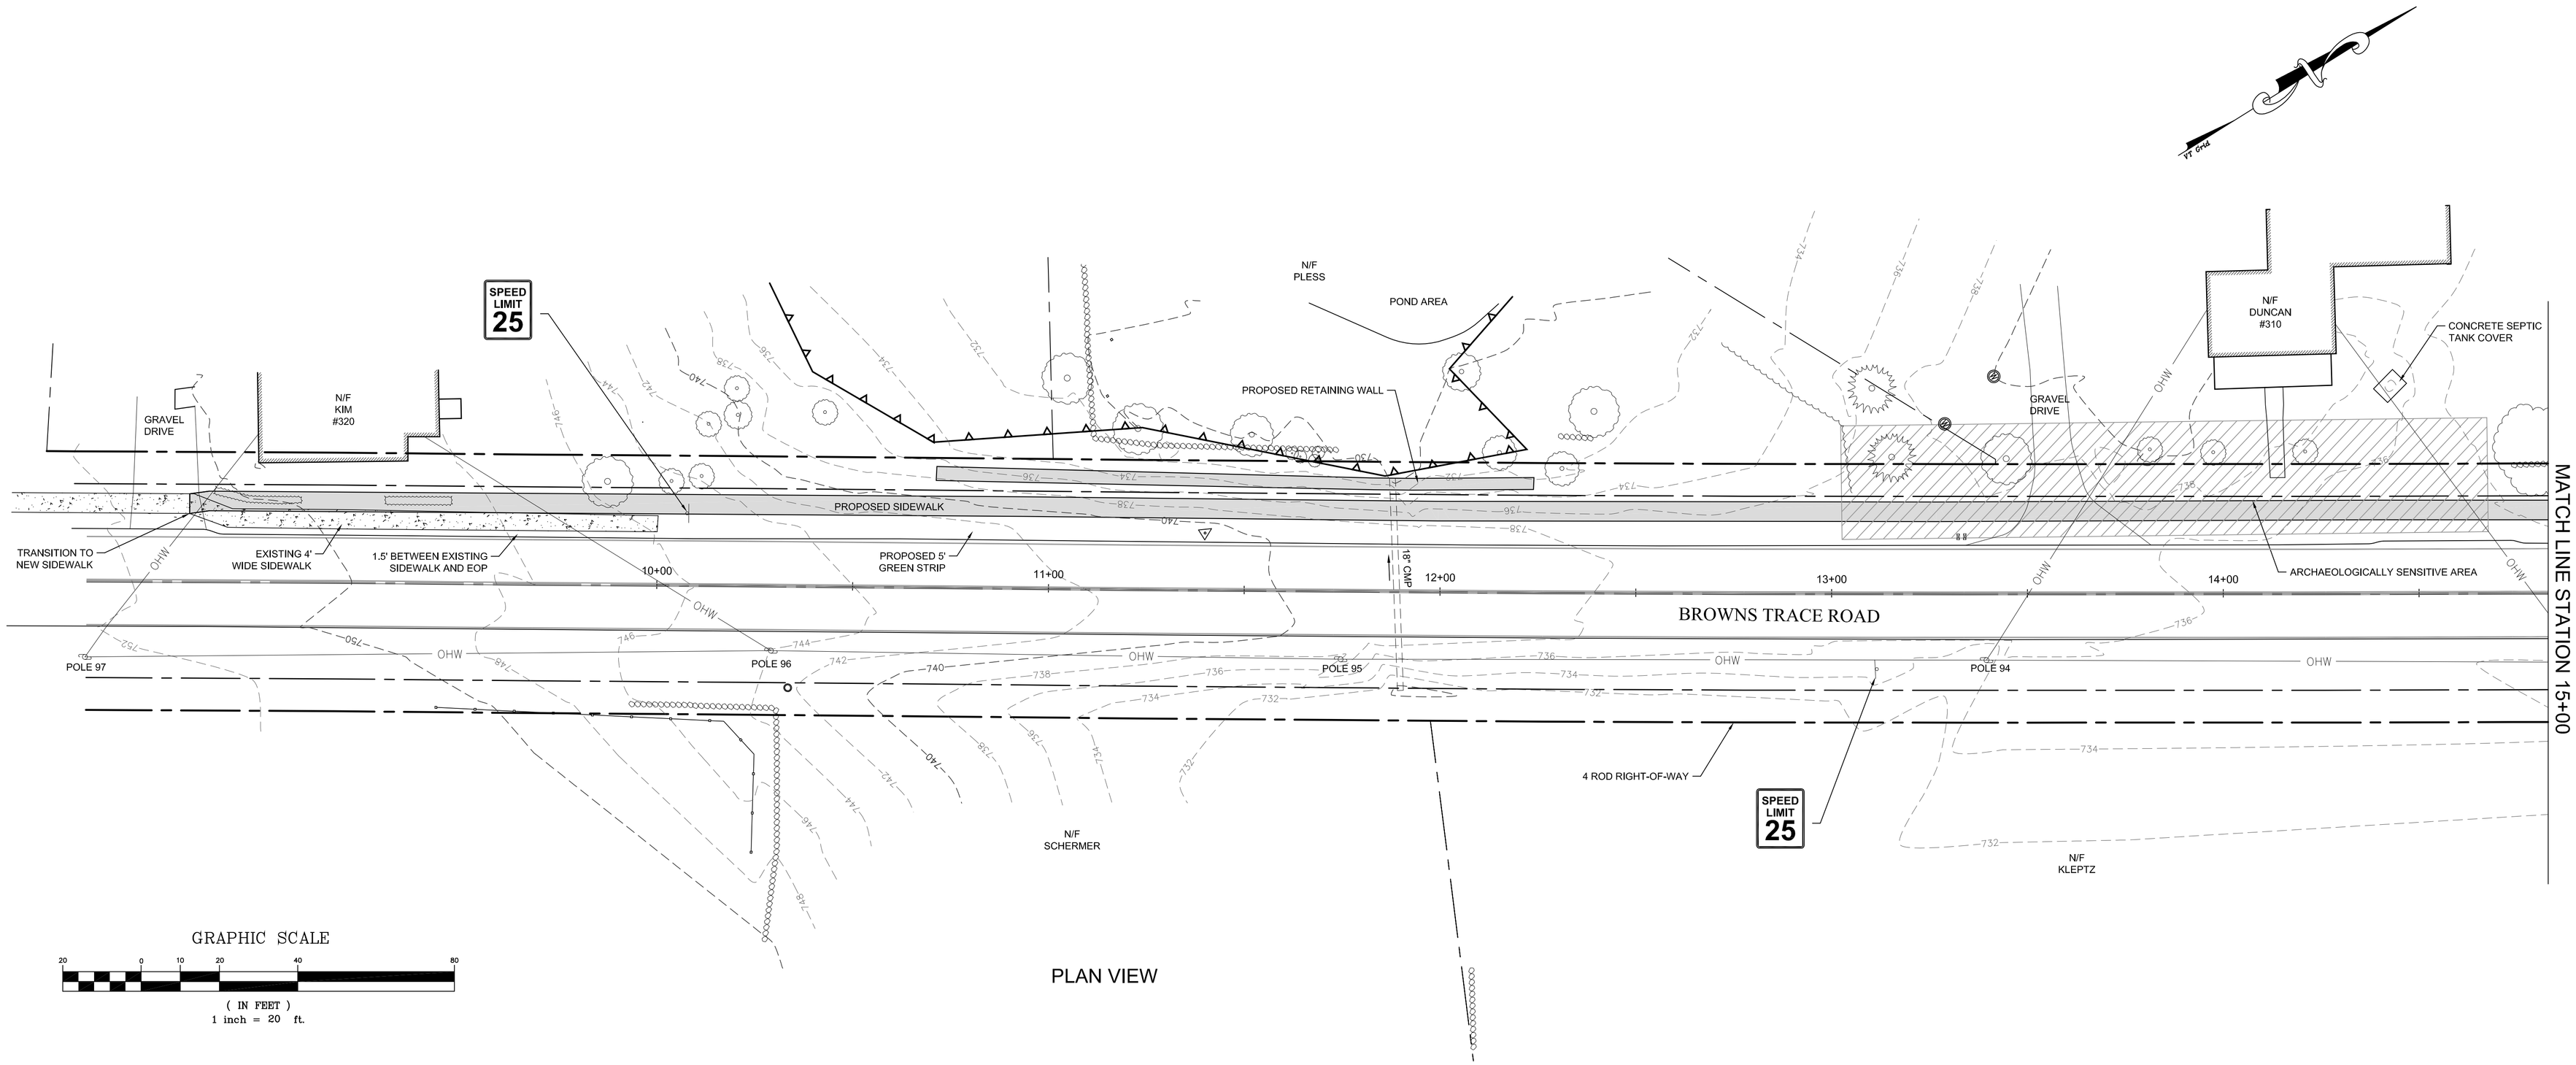

PLAN VIEW

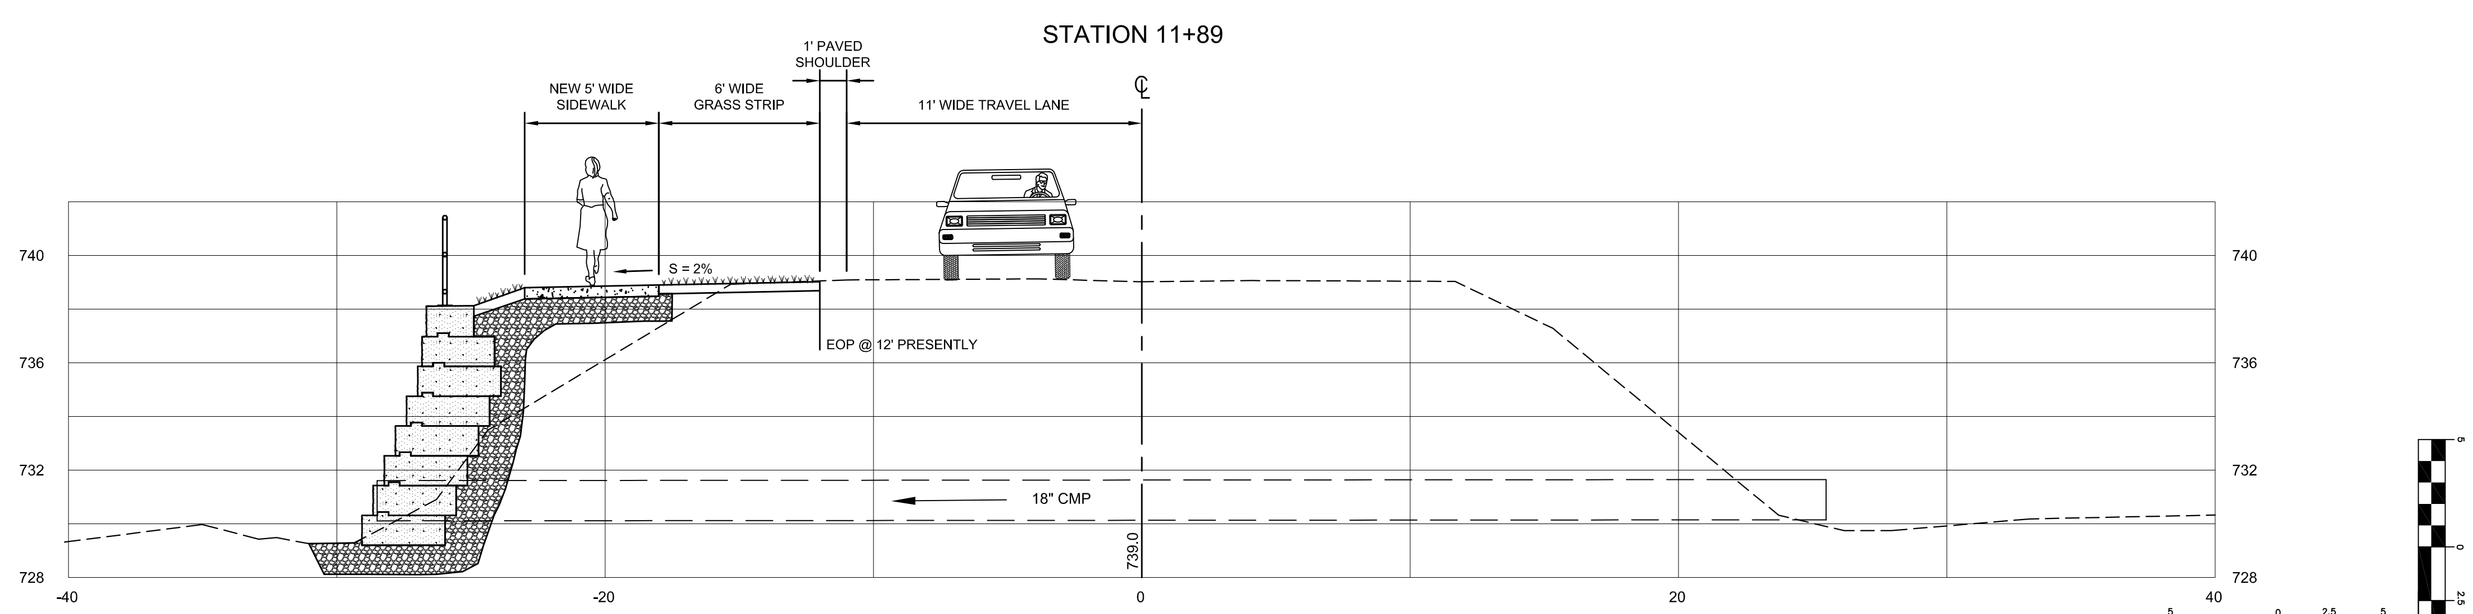

TYPICAL CROSS-SECTION

1" = 4' H & V

Date	Revision	By

These plans shall only be used for the purpose shown below:

- ■ Sketch/Concept
- ☐ Preliminary
- ☐ Final Local Review
- ☐ Act 250 Review
- ☐ Construction
- ☐ Record Drawing

Jericho STP EH12(10)

JERICHO CENTER MULTIMODAL CONNECTION
SEGMENTS 3 AND 4

SEGMENT 4
STA. 10+00 to STA. 15+00
ALTERNATIVE 1

Lamoureux & Dickinson
Consulting Engineers, Inc.
14 Morse Drive, Essex, VT 05452
802-878-4450 www.LDengineering.com

Project No.	12089
Survey	L&D
Design	L&D
Drawn	L&D
Checked	
Date	
Scale	1" = 20'
Sheet number	