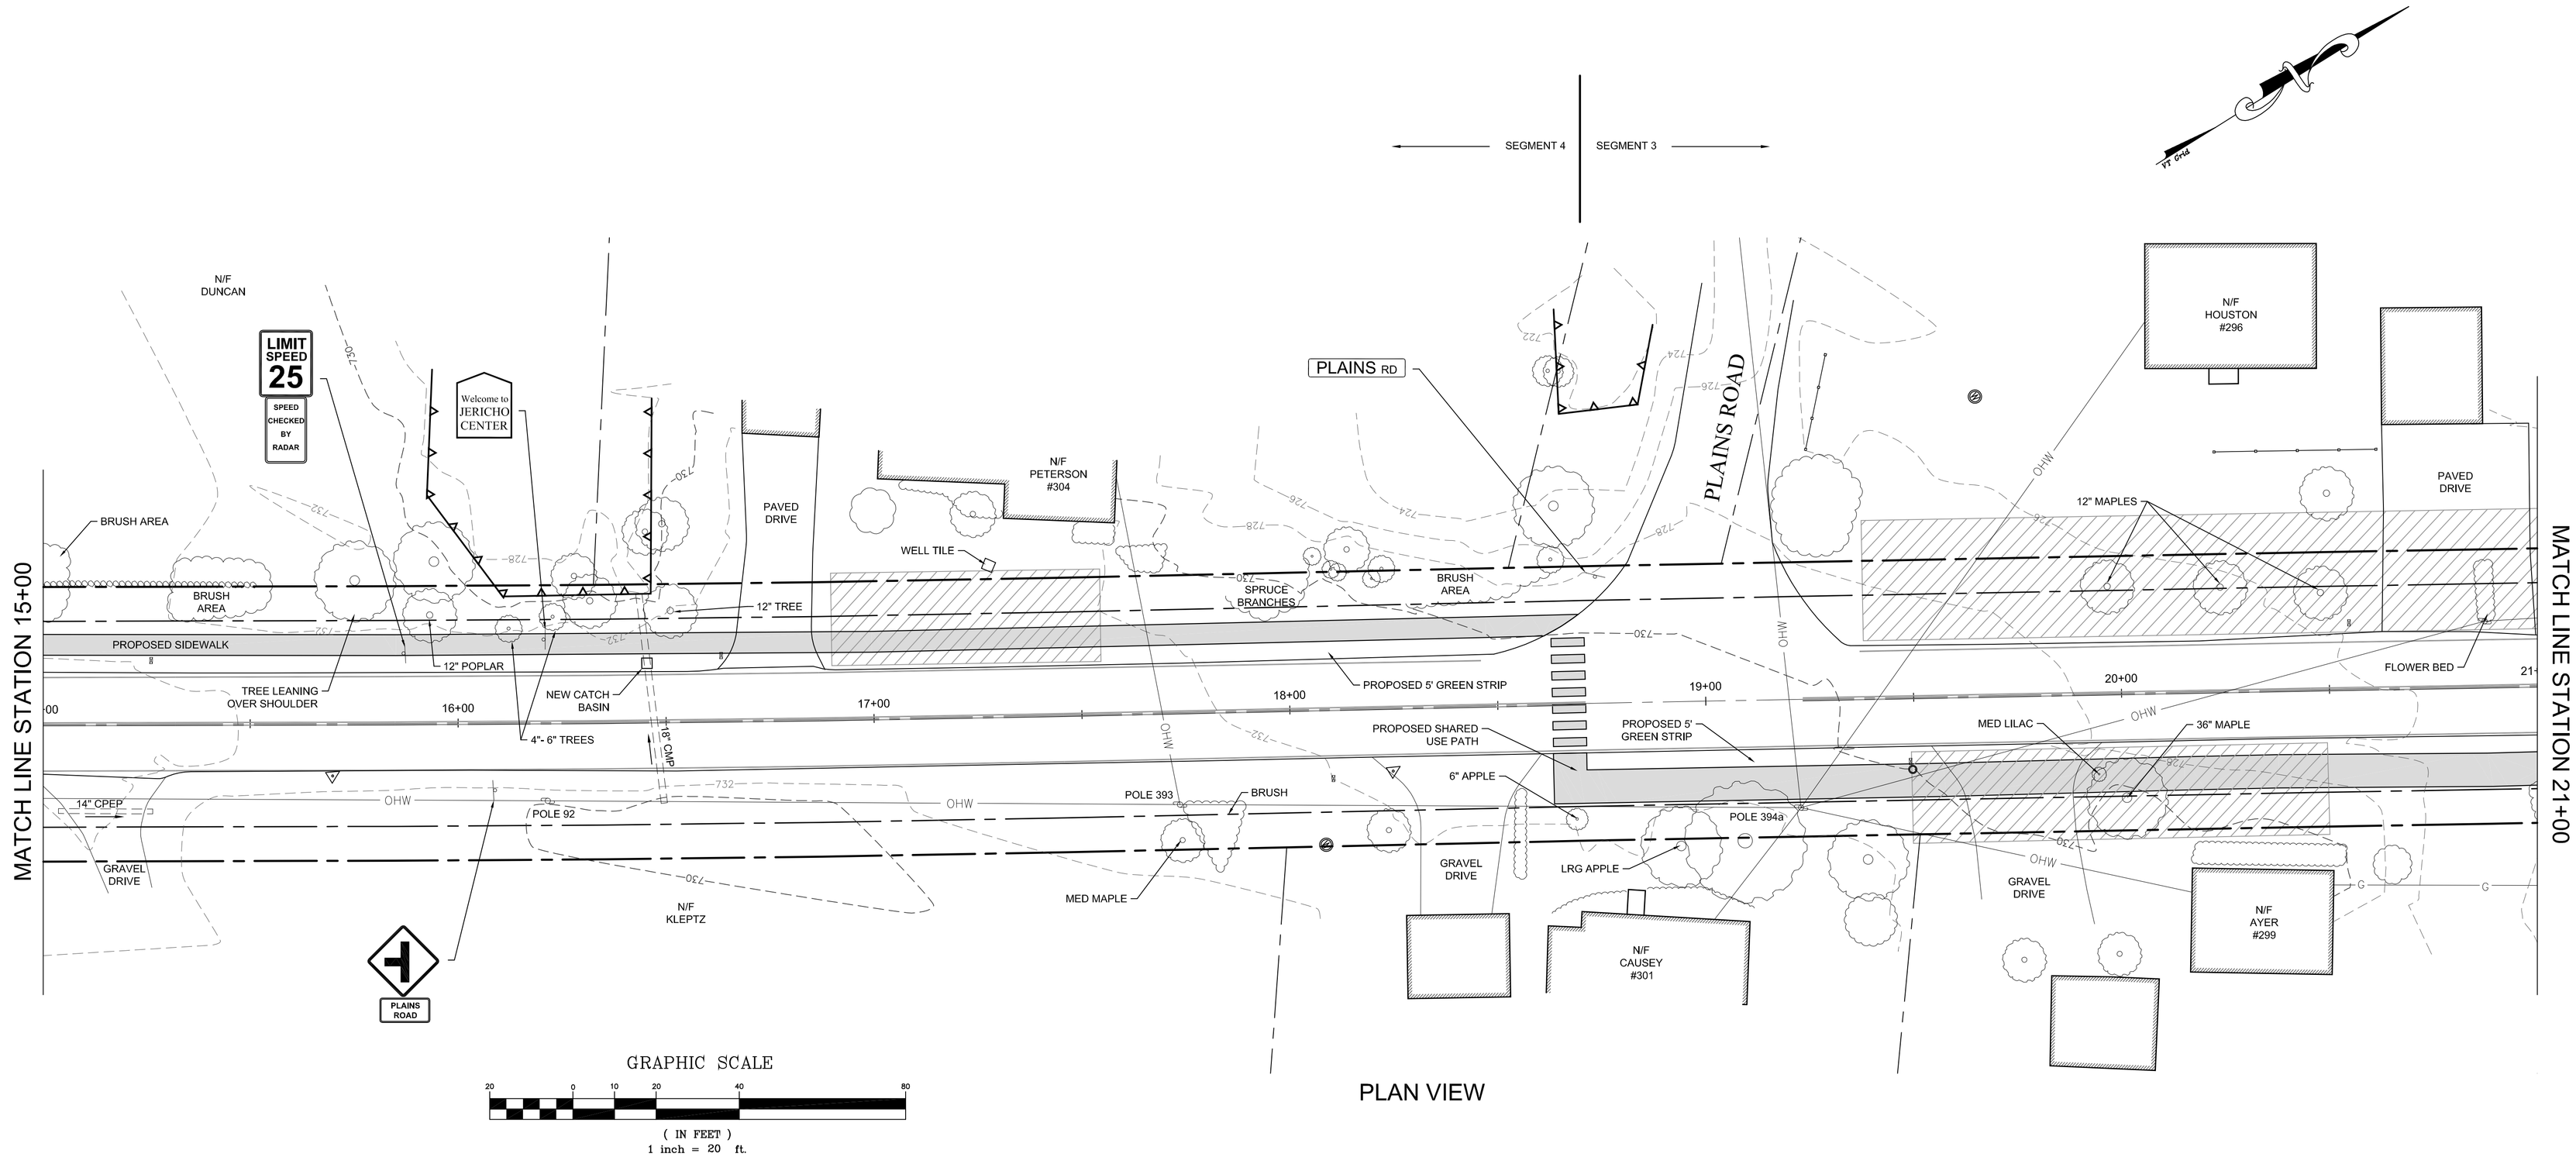


PLAN VIEW

| Date | Revision | By |
|---|---|---|

These plans shall only be used for the purpose shown below:

- ■ Sketch/Concept
- ☐ Preliminary
- ☐ Final Local Review
- ☐ Act 250 Review
- ☐ Construction
- ☐ Record Drawing

# Jericho STP EH12(10)

JERICHO CENTER MULTIMODAL CONNECTION
SEGMENTS 3 AND 4

## SEGMENTS 3 AND 4
## STA. 15+00 to STA. 21+ 00
## ALTERNATIVE 2

**Lamoureux & Dickinson**
Consulting Engineers, Inc.
14 Morse Drive, Essex, VT 05452
802-878-4450 www.LDengineering.com

| | |
|---|---|
| Project No. | 12089 |
| Survey | L&D |
| Design | L&D |
| Drawn | L&D |
| Checked | |
| Date | |
| Scale | 1" = 20' |
| Sheet number | |

P:\2012\12089\dwg\12089-2.dwg, 11/30/2012 3:13:21 PM, 1:1