Google Maps

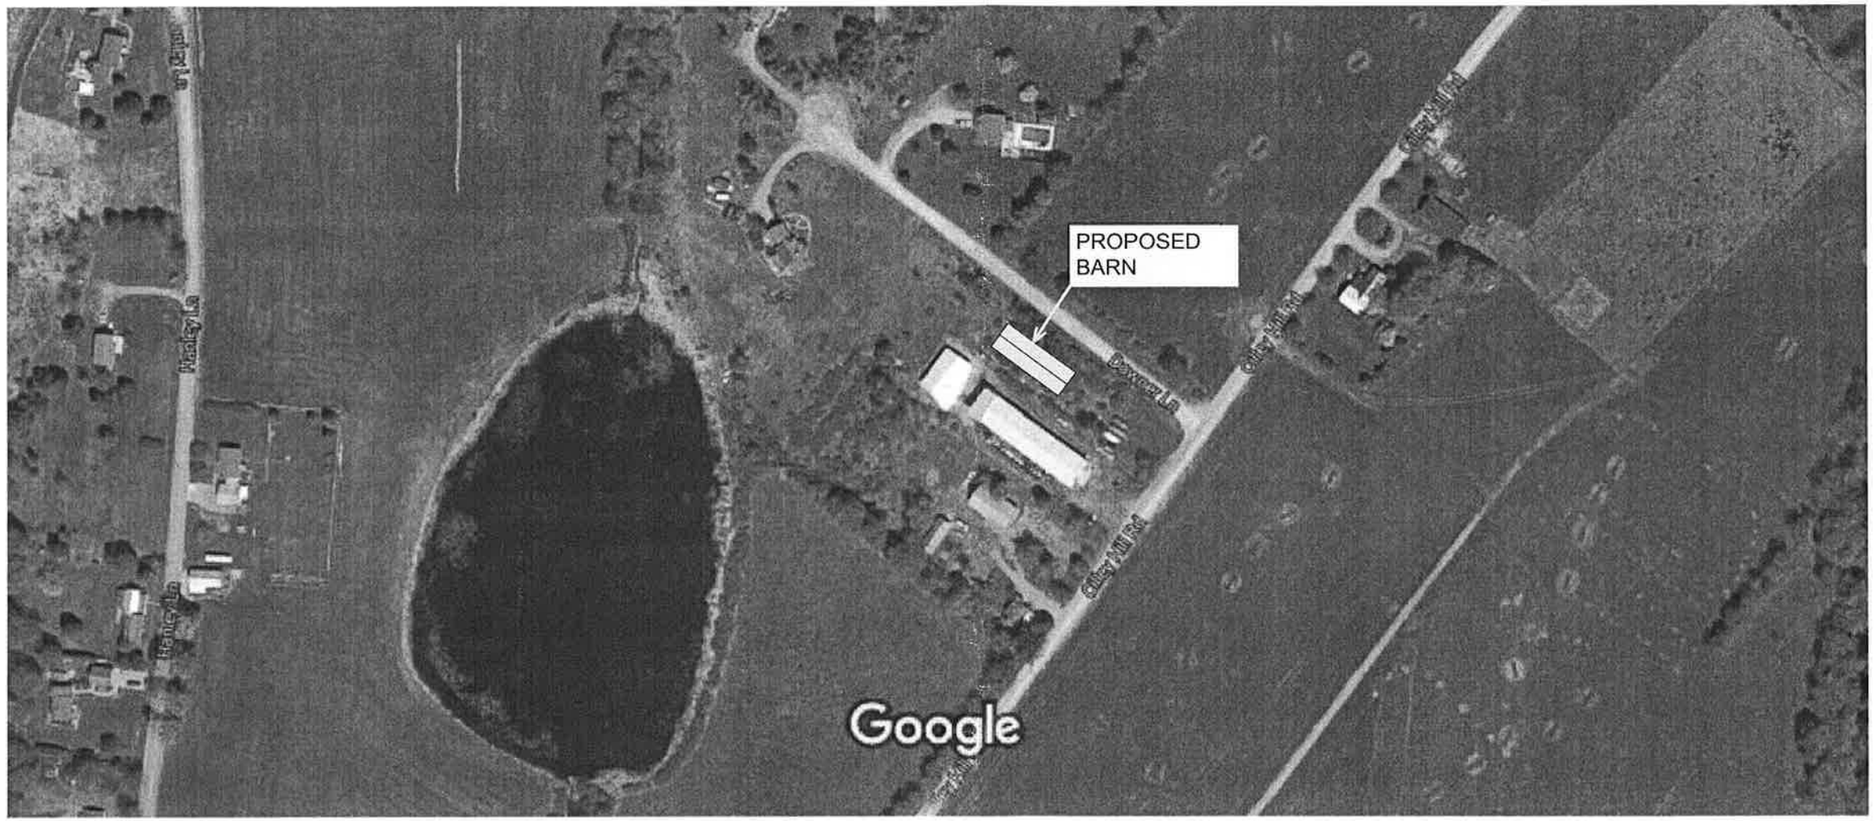

Imagery ©2016 Google, Map data ©2016 Google 100 ft

VTBARNFINDS LLC

95 CILLEY HILL RD
JERICHO, VT

OWNERS:
JAMES BULLIVANT
CLINTON CALDERWOOD

NEW 108'X40' BUILDING
DATE:2-22-16
SCALE:NONE
DRAWING NAME: VTBF-2

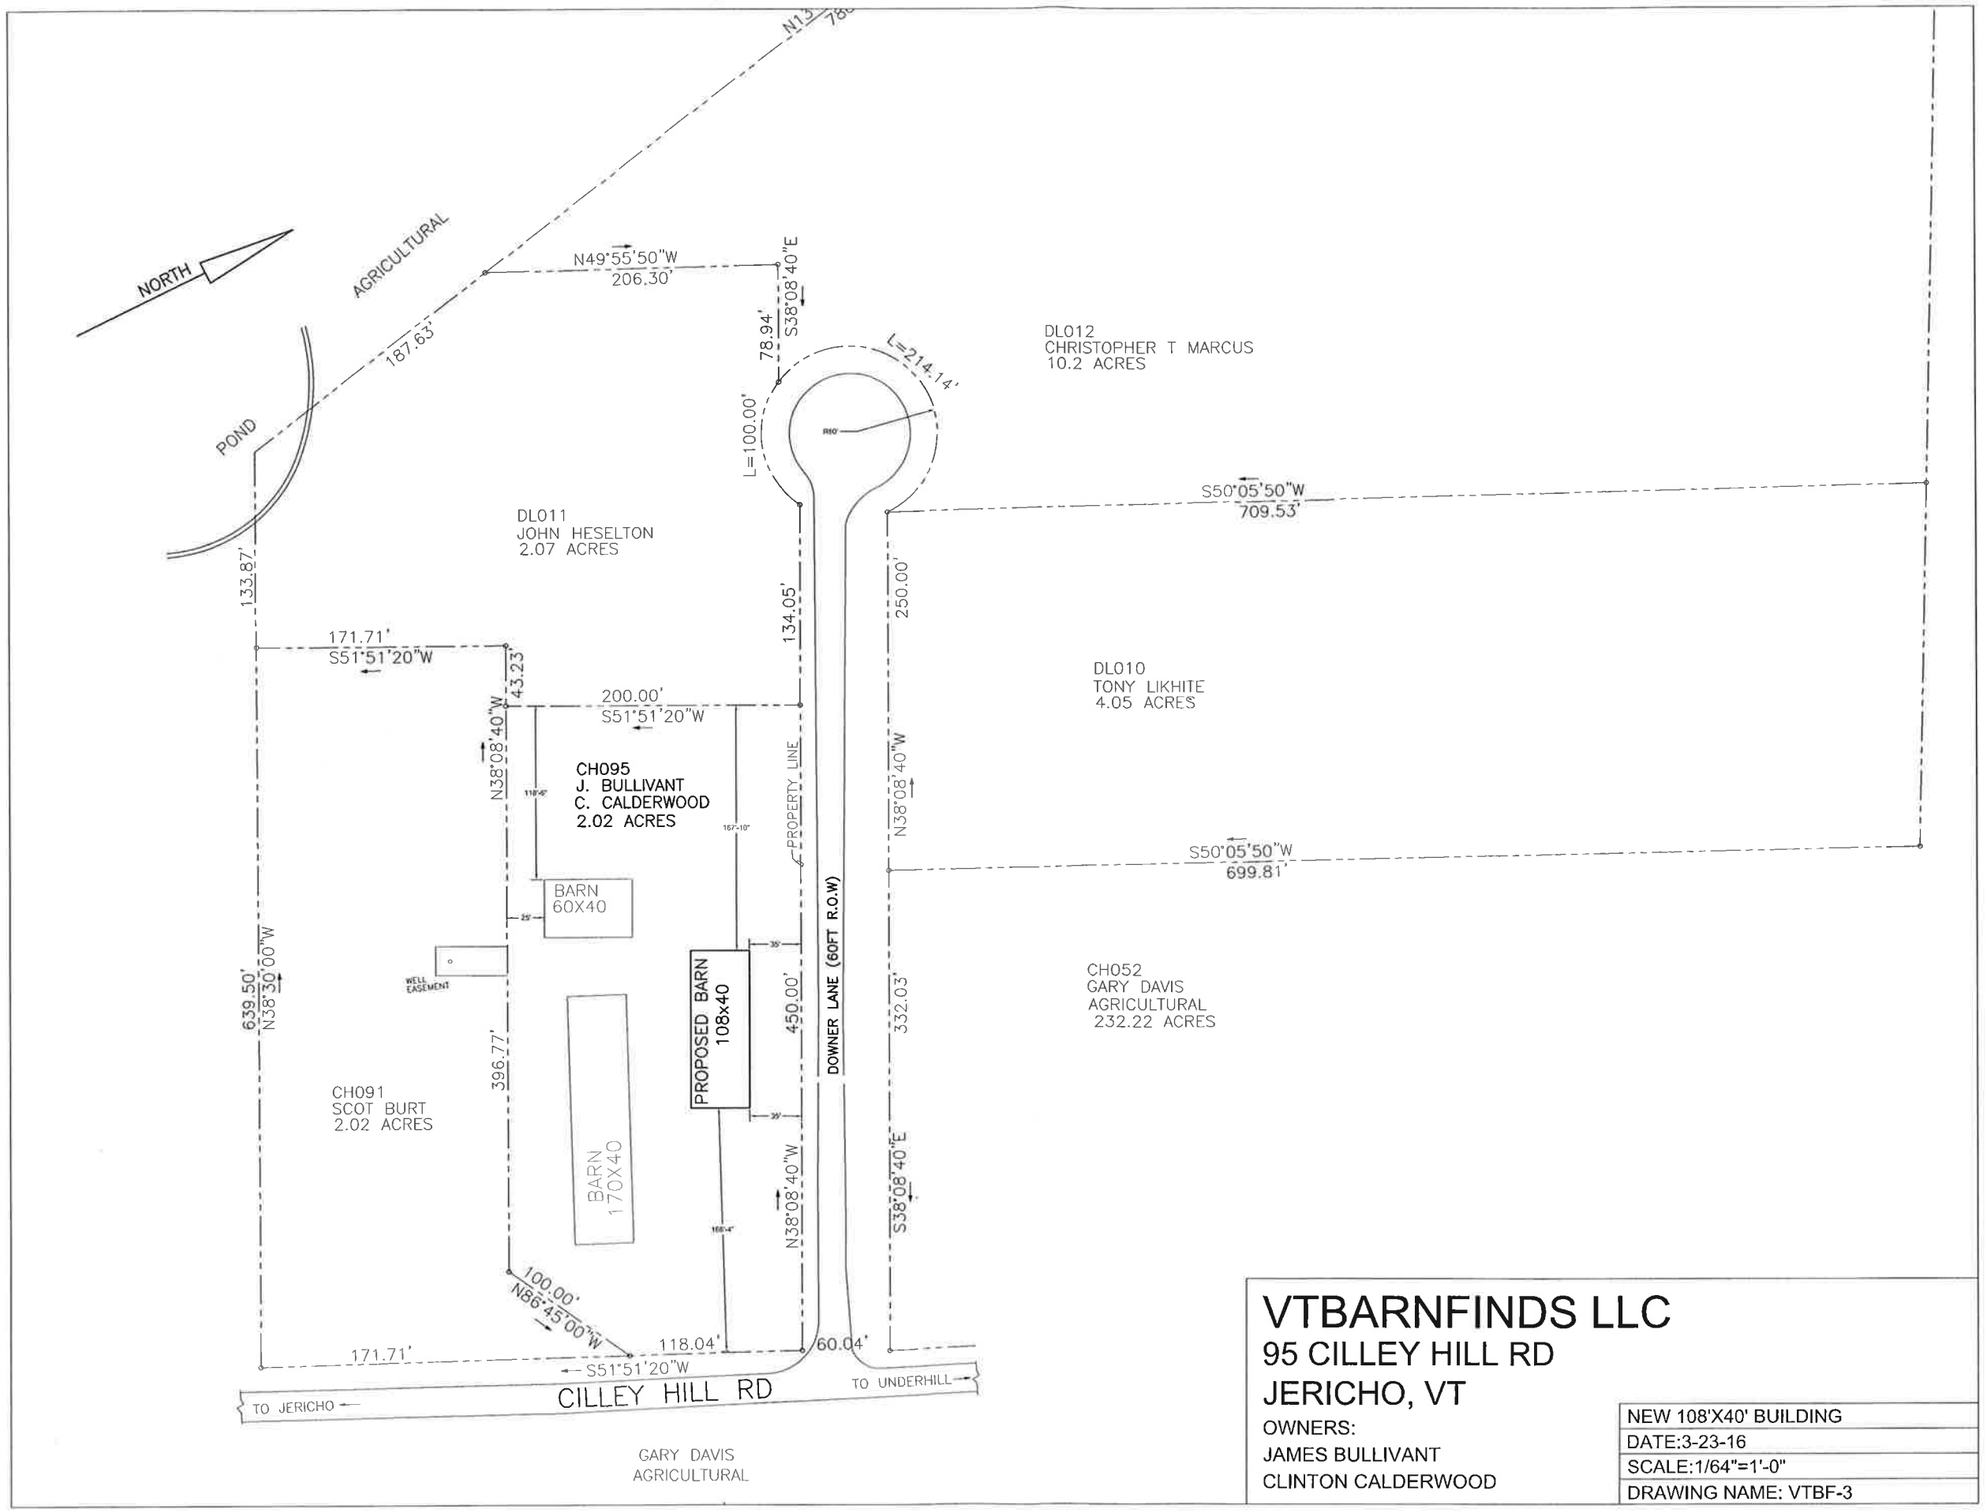

VTBARNFINDS LLC

95 CILLEY HILL RD

JERICHO, VT

OWNERS:

JAMES BULLIVANT

CLINTON CALDERWOOD

NEW 108'X40' BUILDING
DATE:3-23-16
SCALE:1/64"=1'-0"
DRAWING NAME: VTBF-3

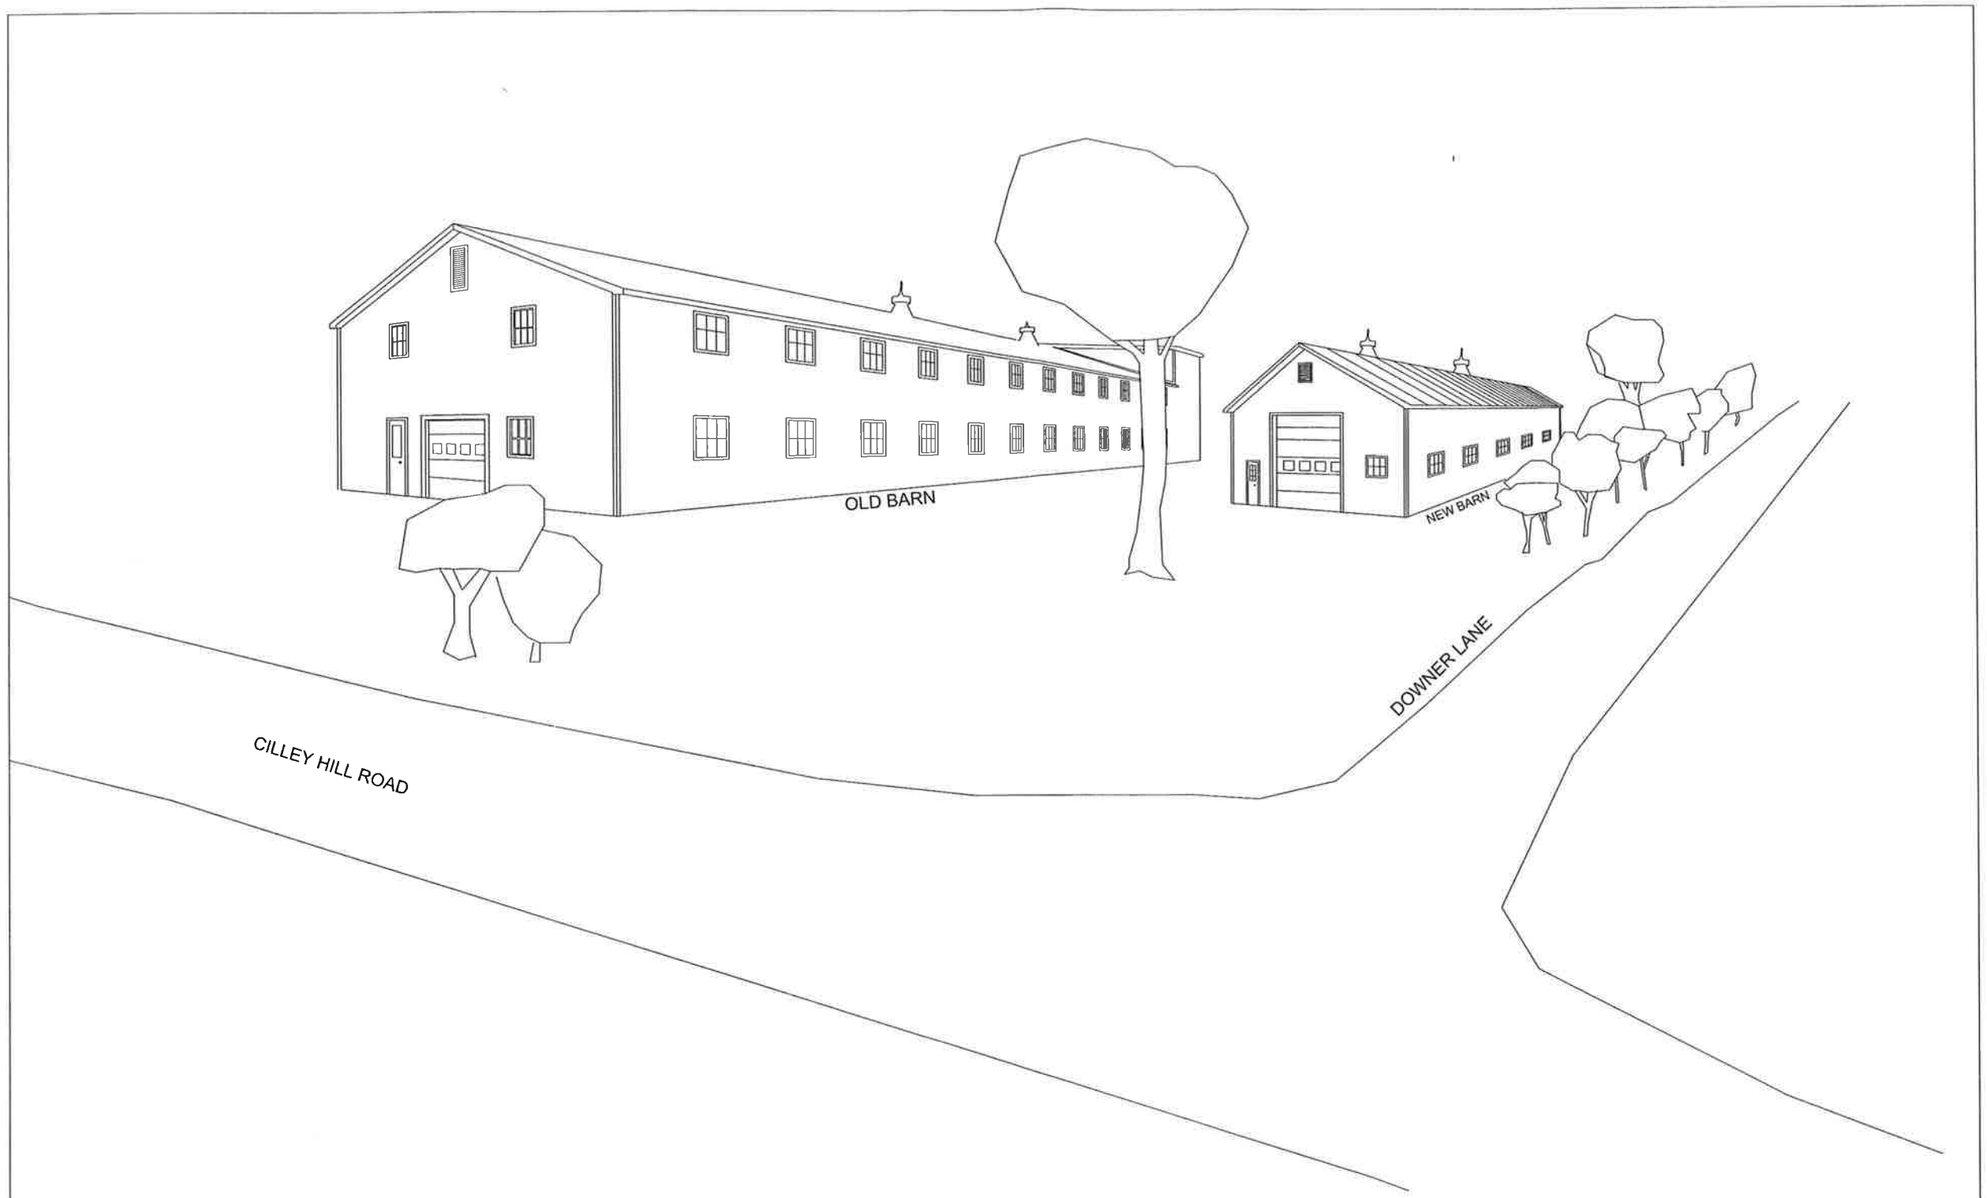

VTBARNFINDS LLC

95 CILLEY HILL RD
JERICHO, VT

OWNERS:
JAMES BULLIVANT
CLINTON CALDERWOOD

NEW 108'X40' BUILDING
DATE:2-22-16
SCALE:NONE
DRAWING NAME: VTBF-4

BARN LIKENESS

VTBARNFINDS LLC
95 CILLEY HILL RD
JERICHO, VT

OWNERS:
JAMES BULLIVANT
CLINTON CALDERWOOD

NEW 108'X40' BUILDING
DATE:2-22-16
SCALE:NONE
DRAWING NAME: VTBF-5

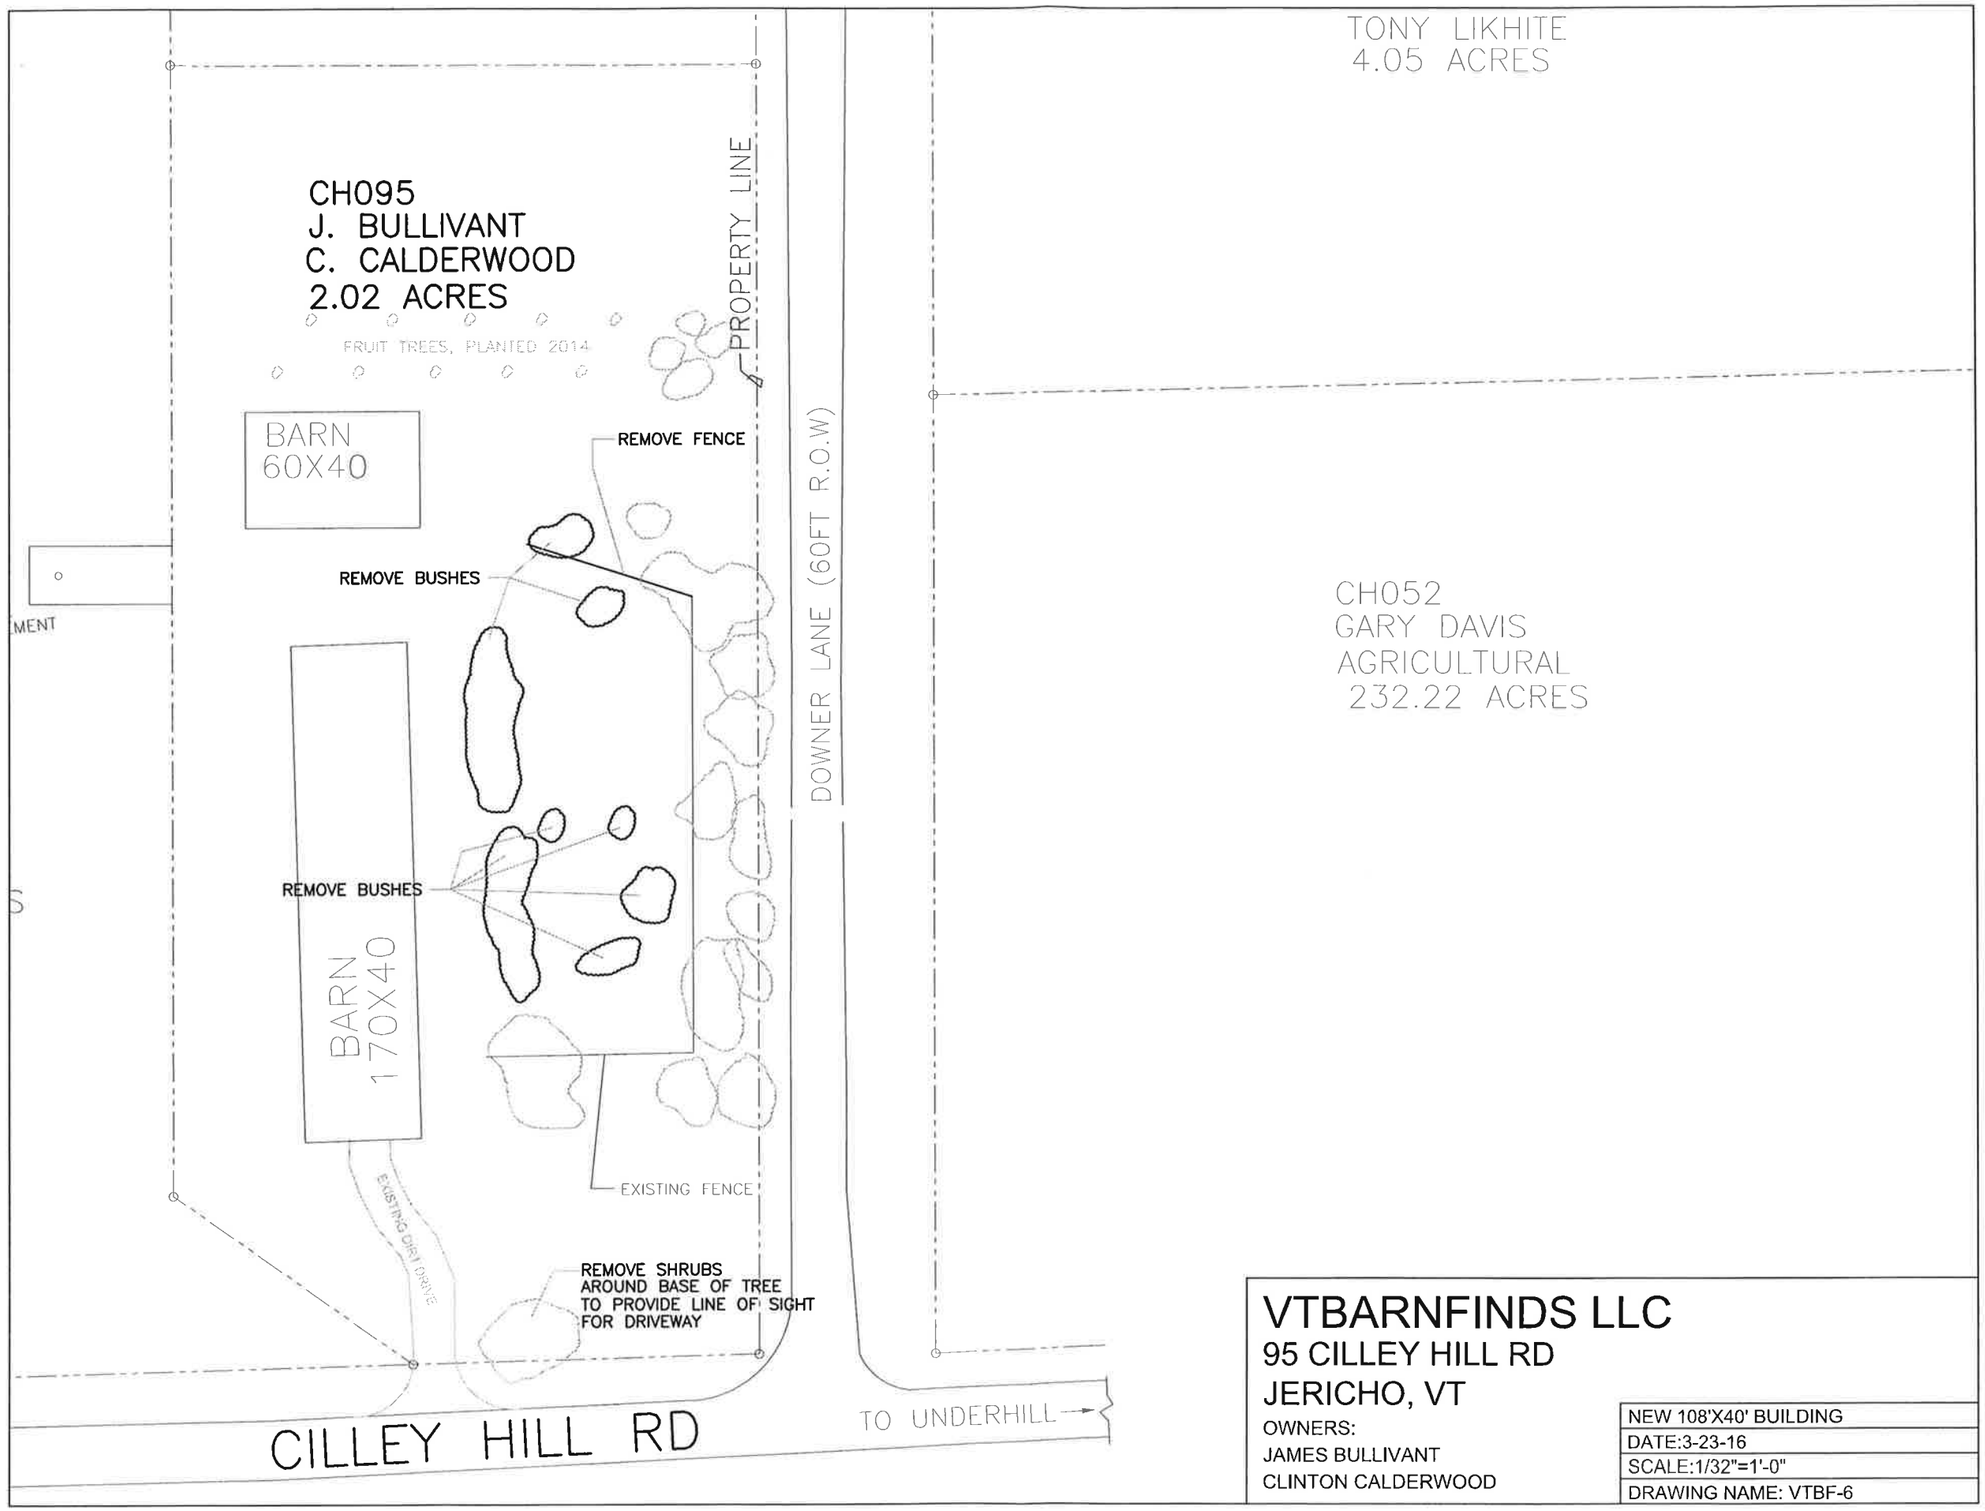

VTBARNFINDS LLC

95 CILLEY HILL RD
JERICHO, VT

OWNERS:
JAMES BULLIVANT
CLINTON CALDERWOOD

NEW 108'X40' BUILDING
DATE:3-23-16
SCALE:1/32"=1'-0"
DRAWING NAME: VTBF-6

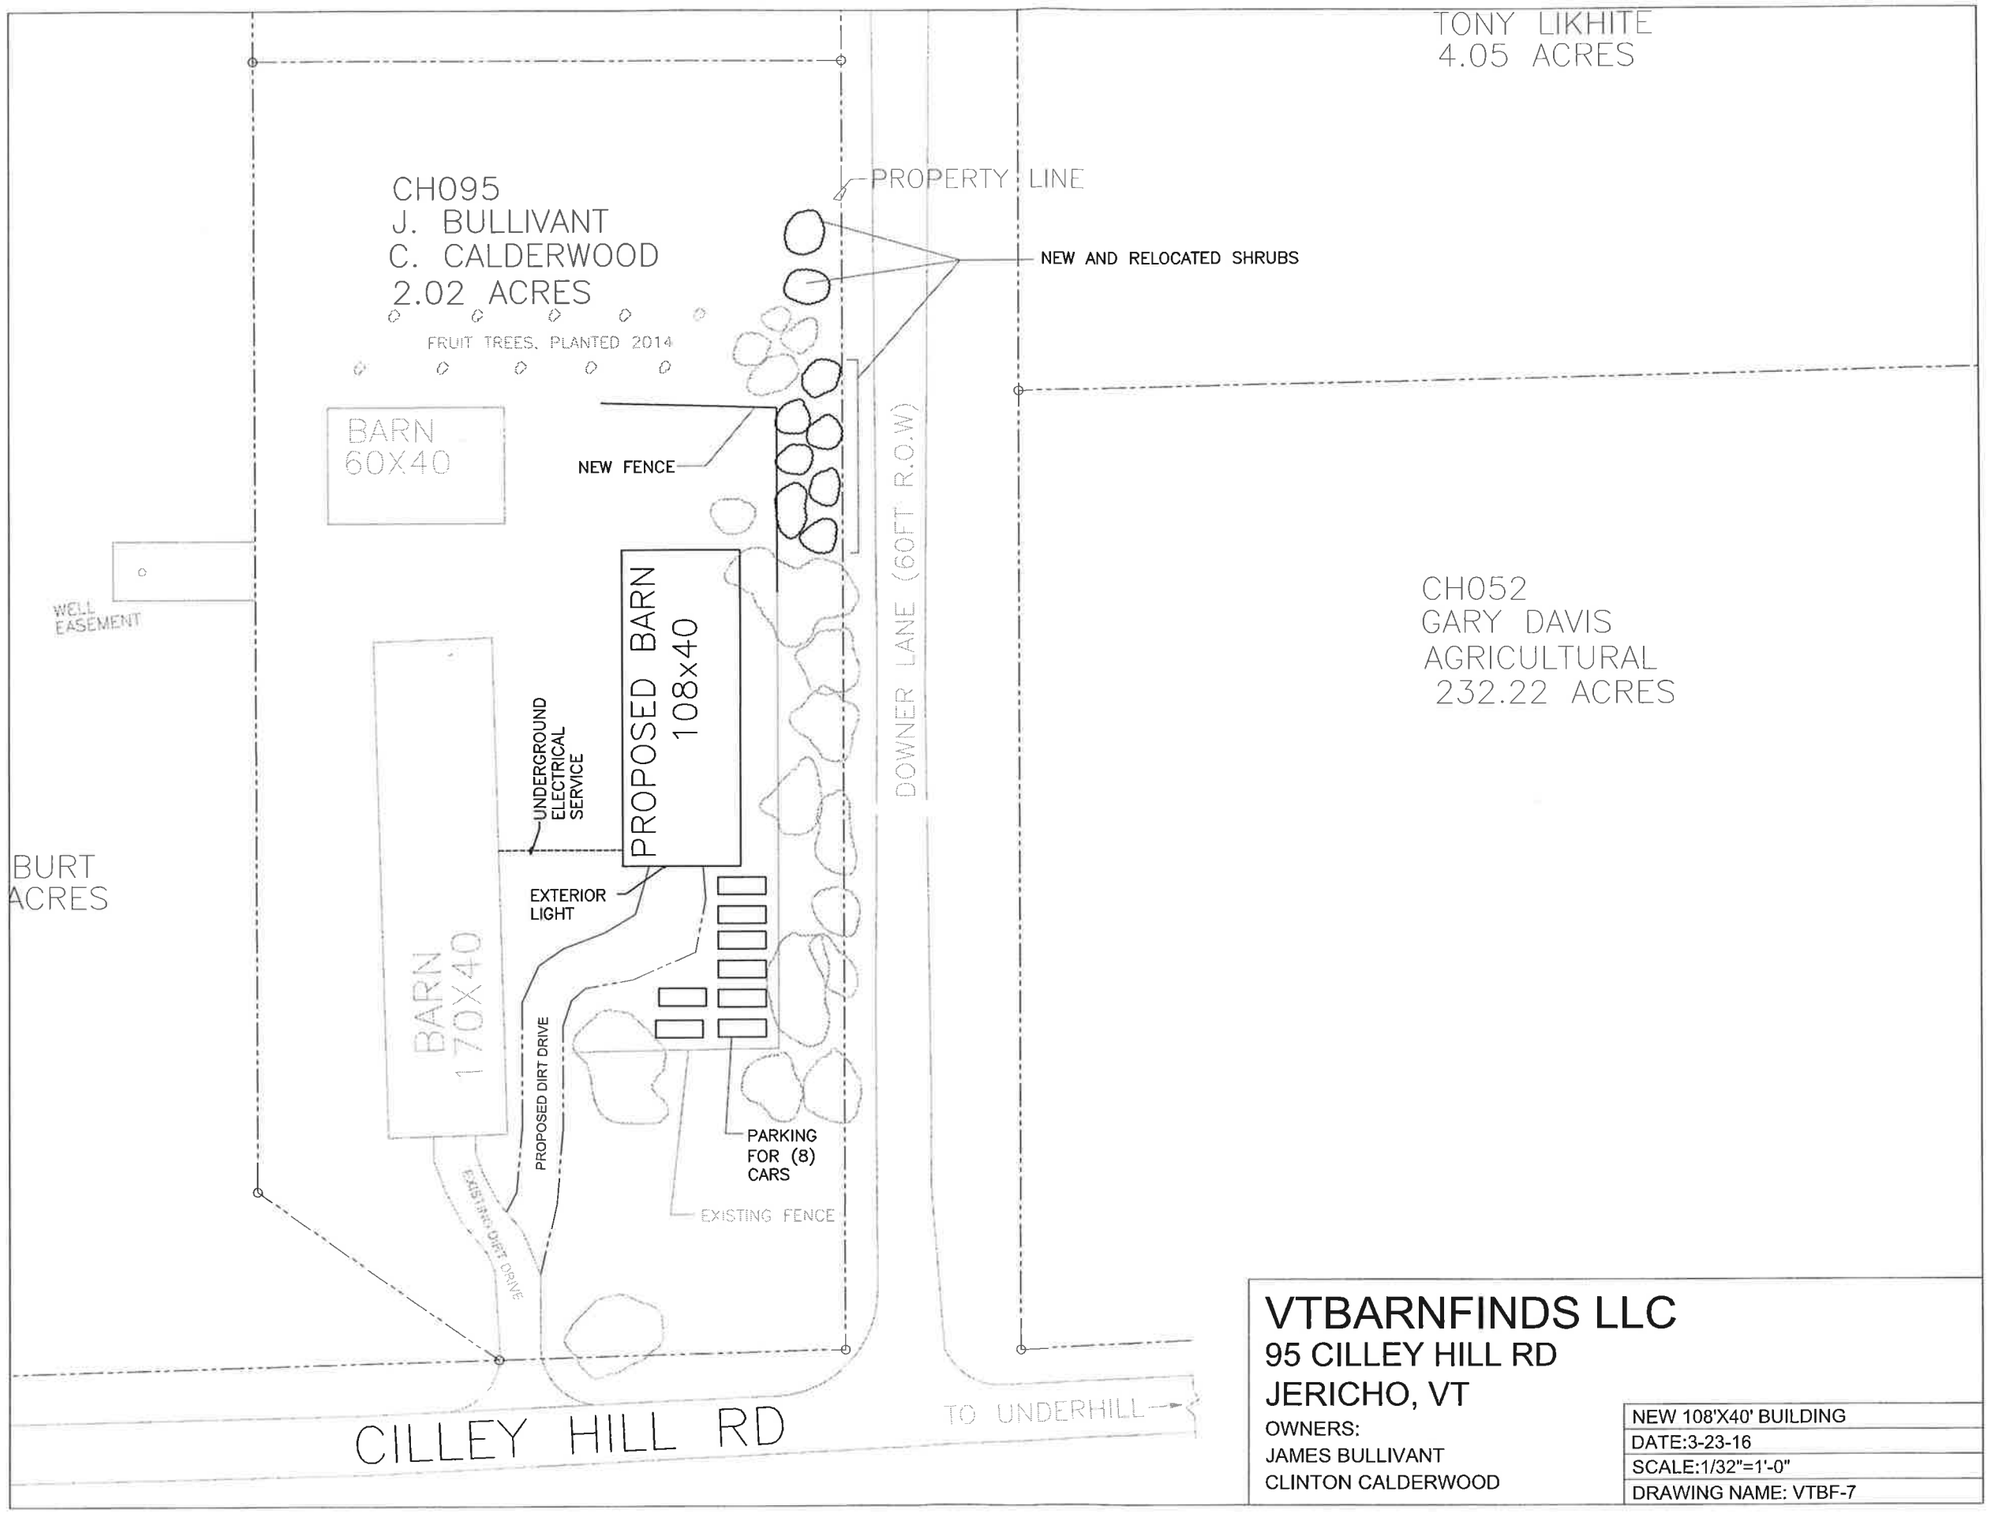

VTBARNFINDS LLC

95 CILLEY HILL RD
JERICHO, VT

OWNERS:
JAMES BULLIVANT
CLINTON CALDERWOOD

NEW 108'X40' BUILDING
DATE:3-23-16
SCALE:1/32"=1'-0"
DRAWING NAME: VTBF-7