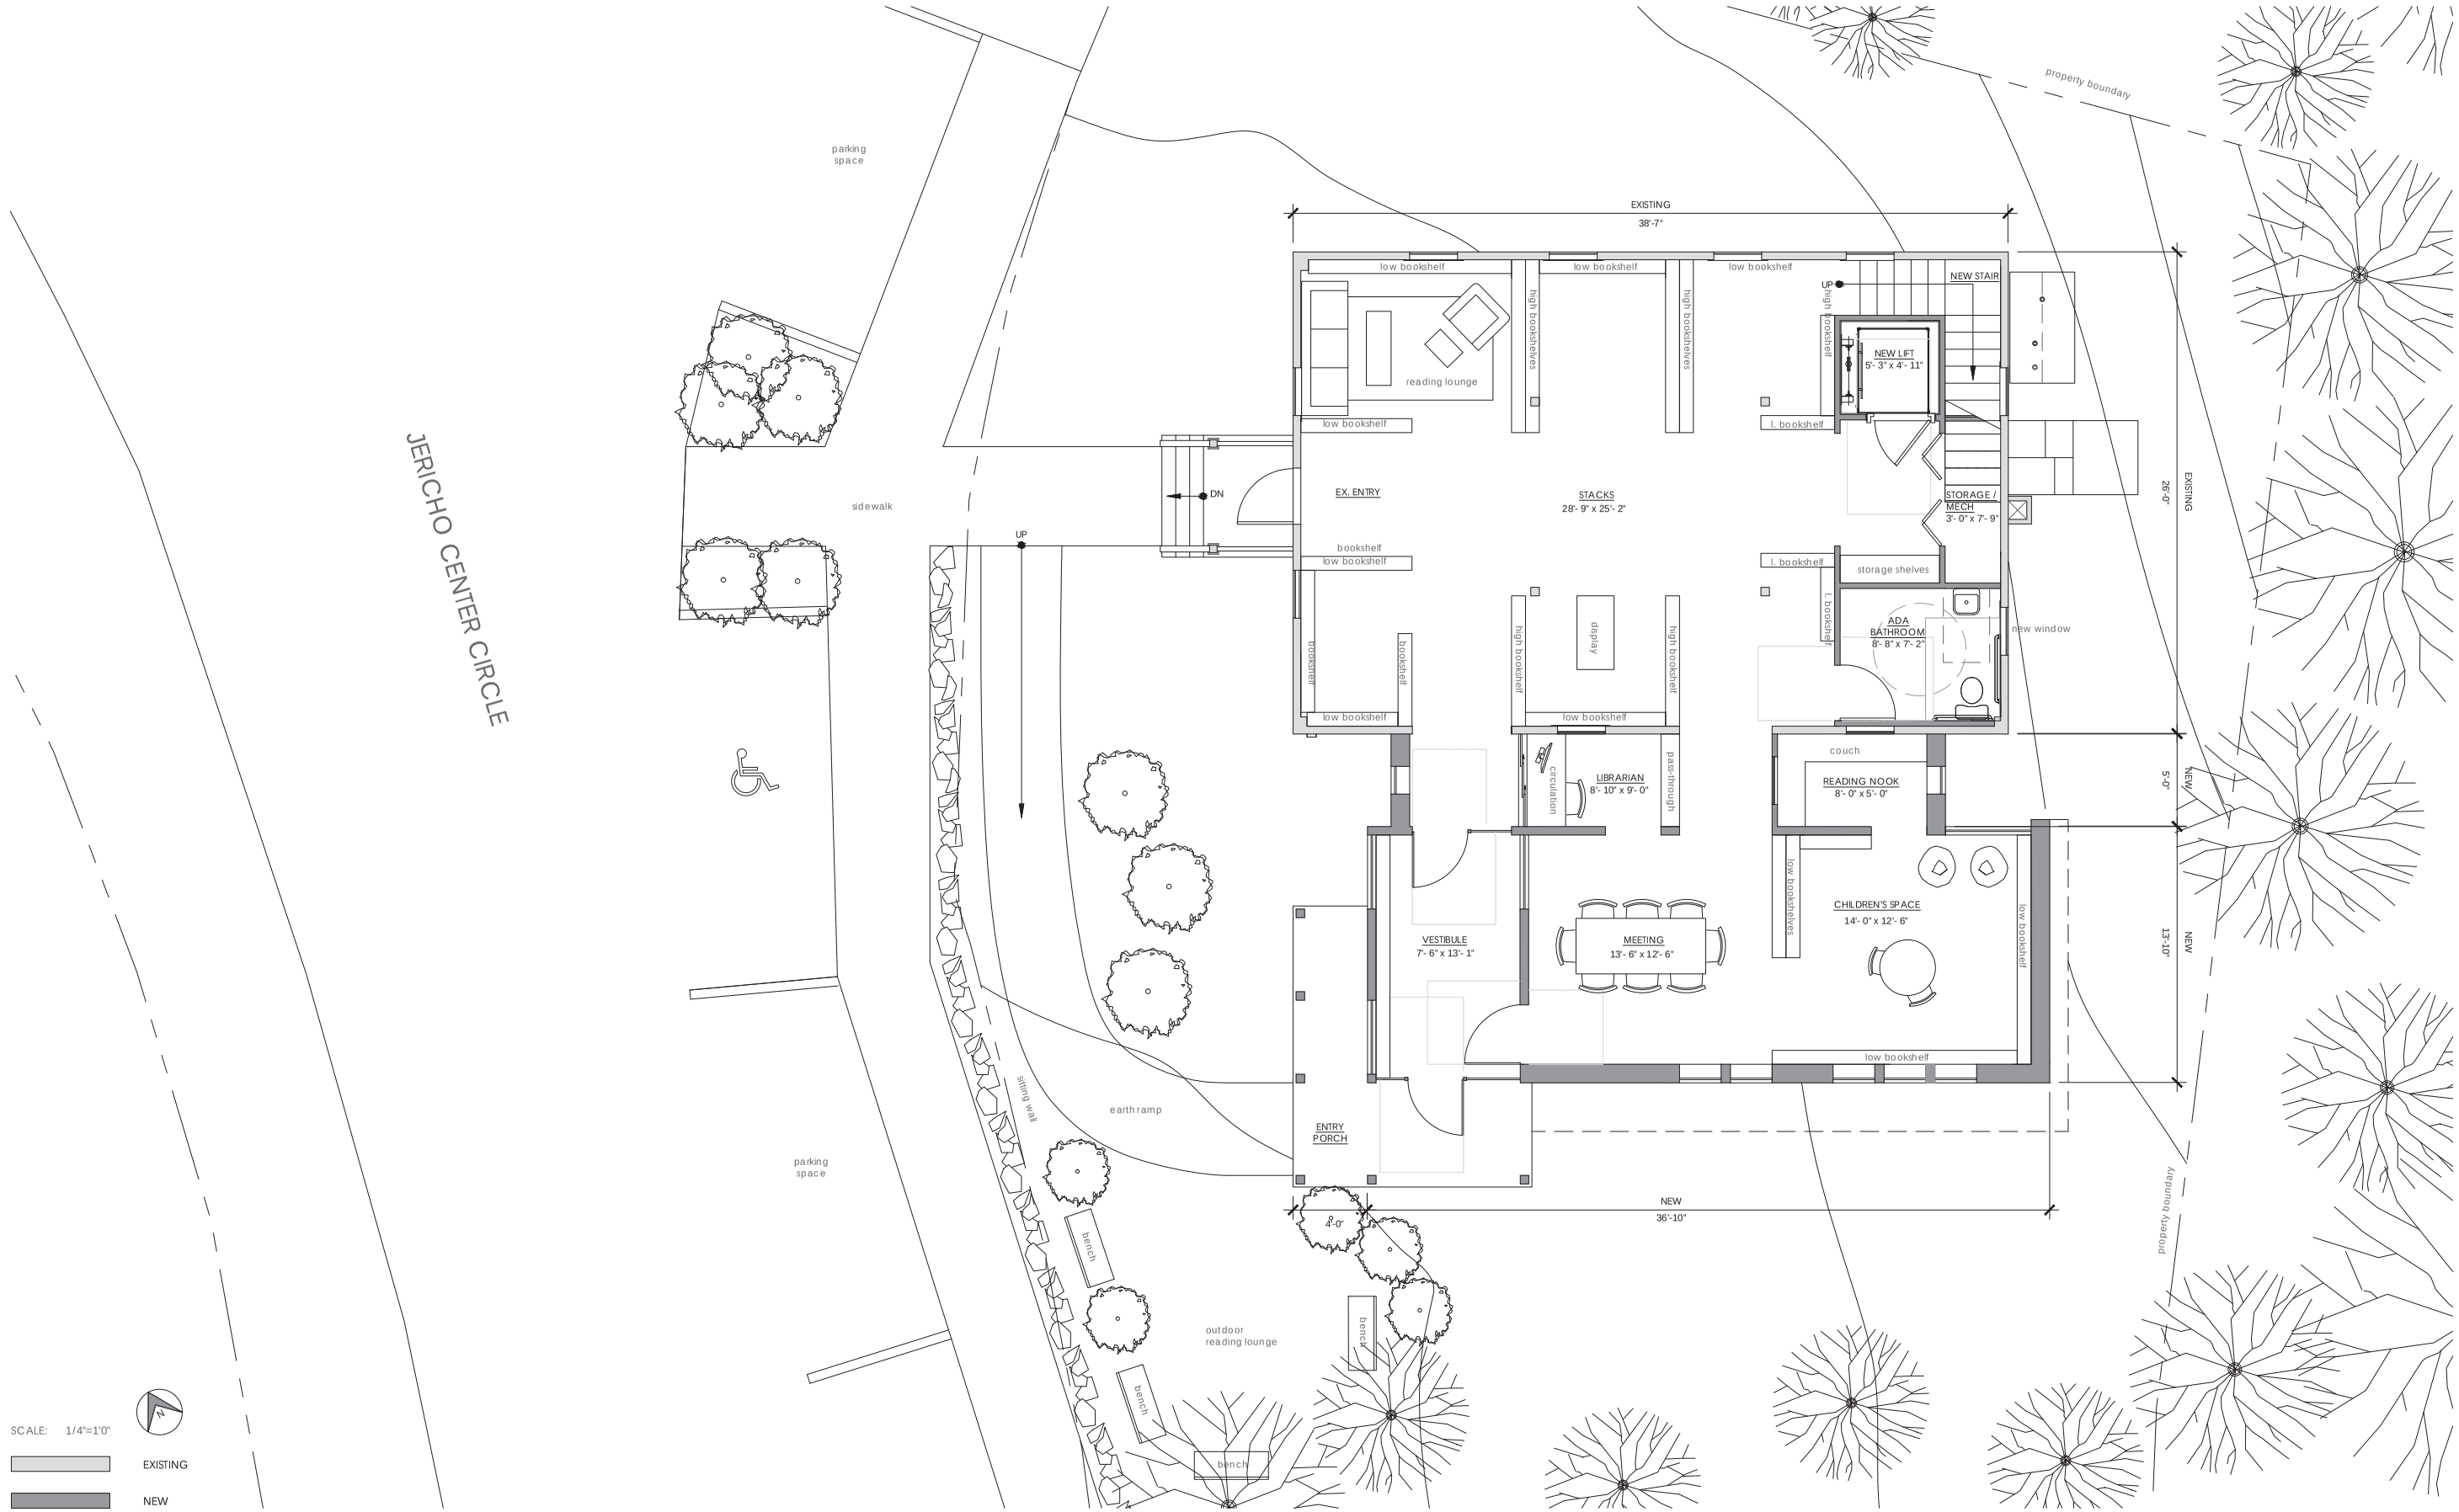

OPTION 3 - SHED

JERICHO CENTER LIBRARY ADDITION

June 20, 2013

VERMONT INTEGRATED ARCHITECTURE, PC