Approved by the Jericho Development Review Board

on the _____day of _____, 2016, subject to all

conditions and requirements attached to Permit No. _____.

_____, Chair
Jericho Development Review Board

Date_____, 2016

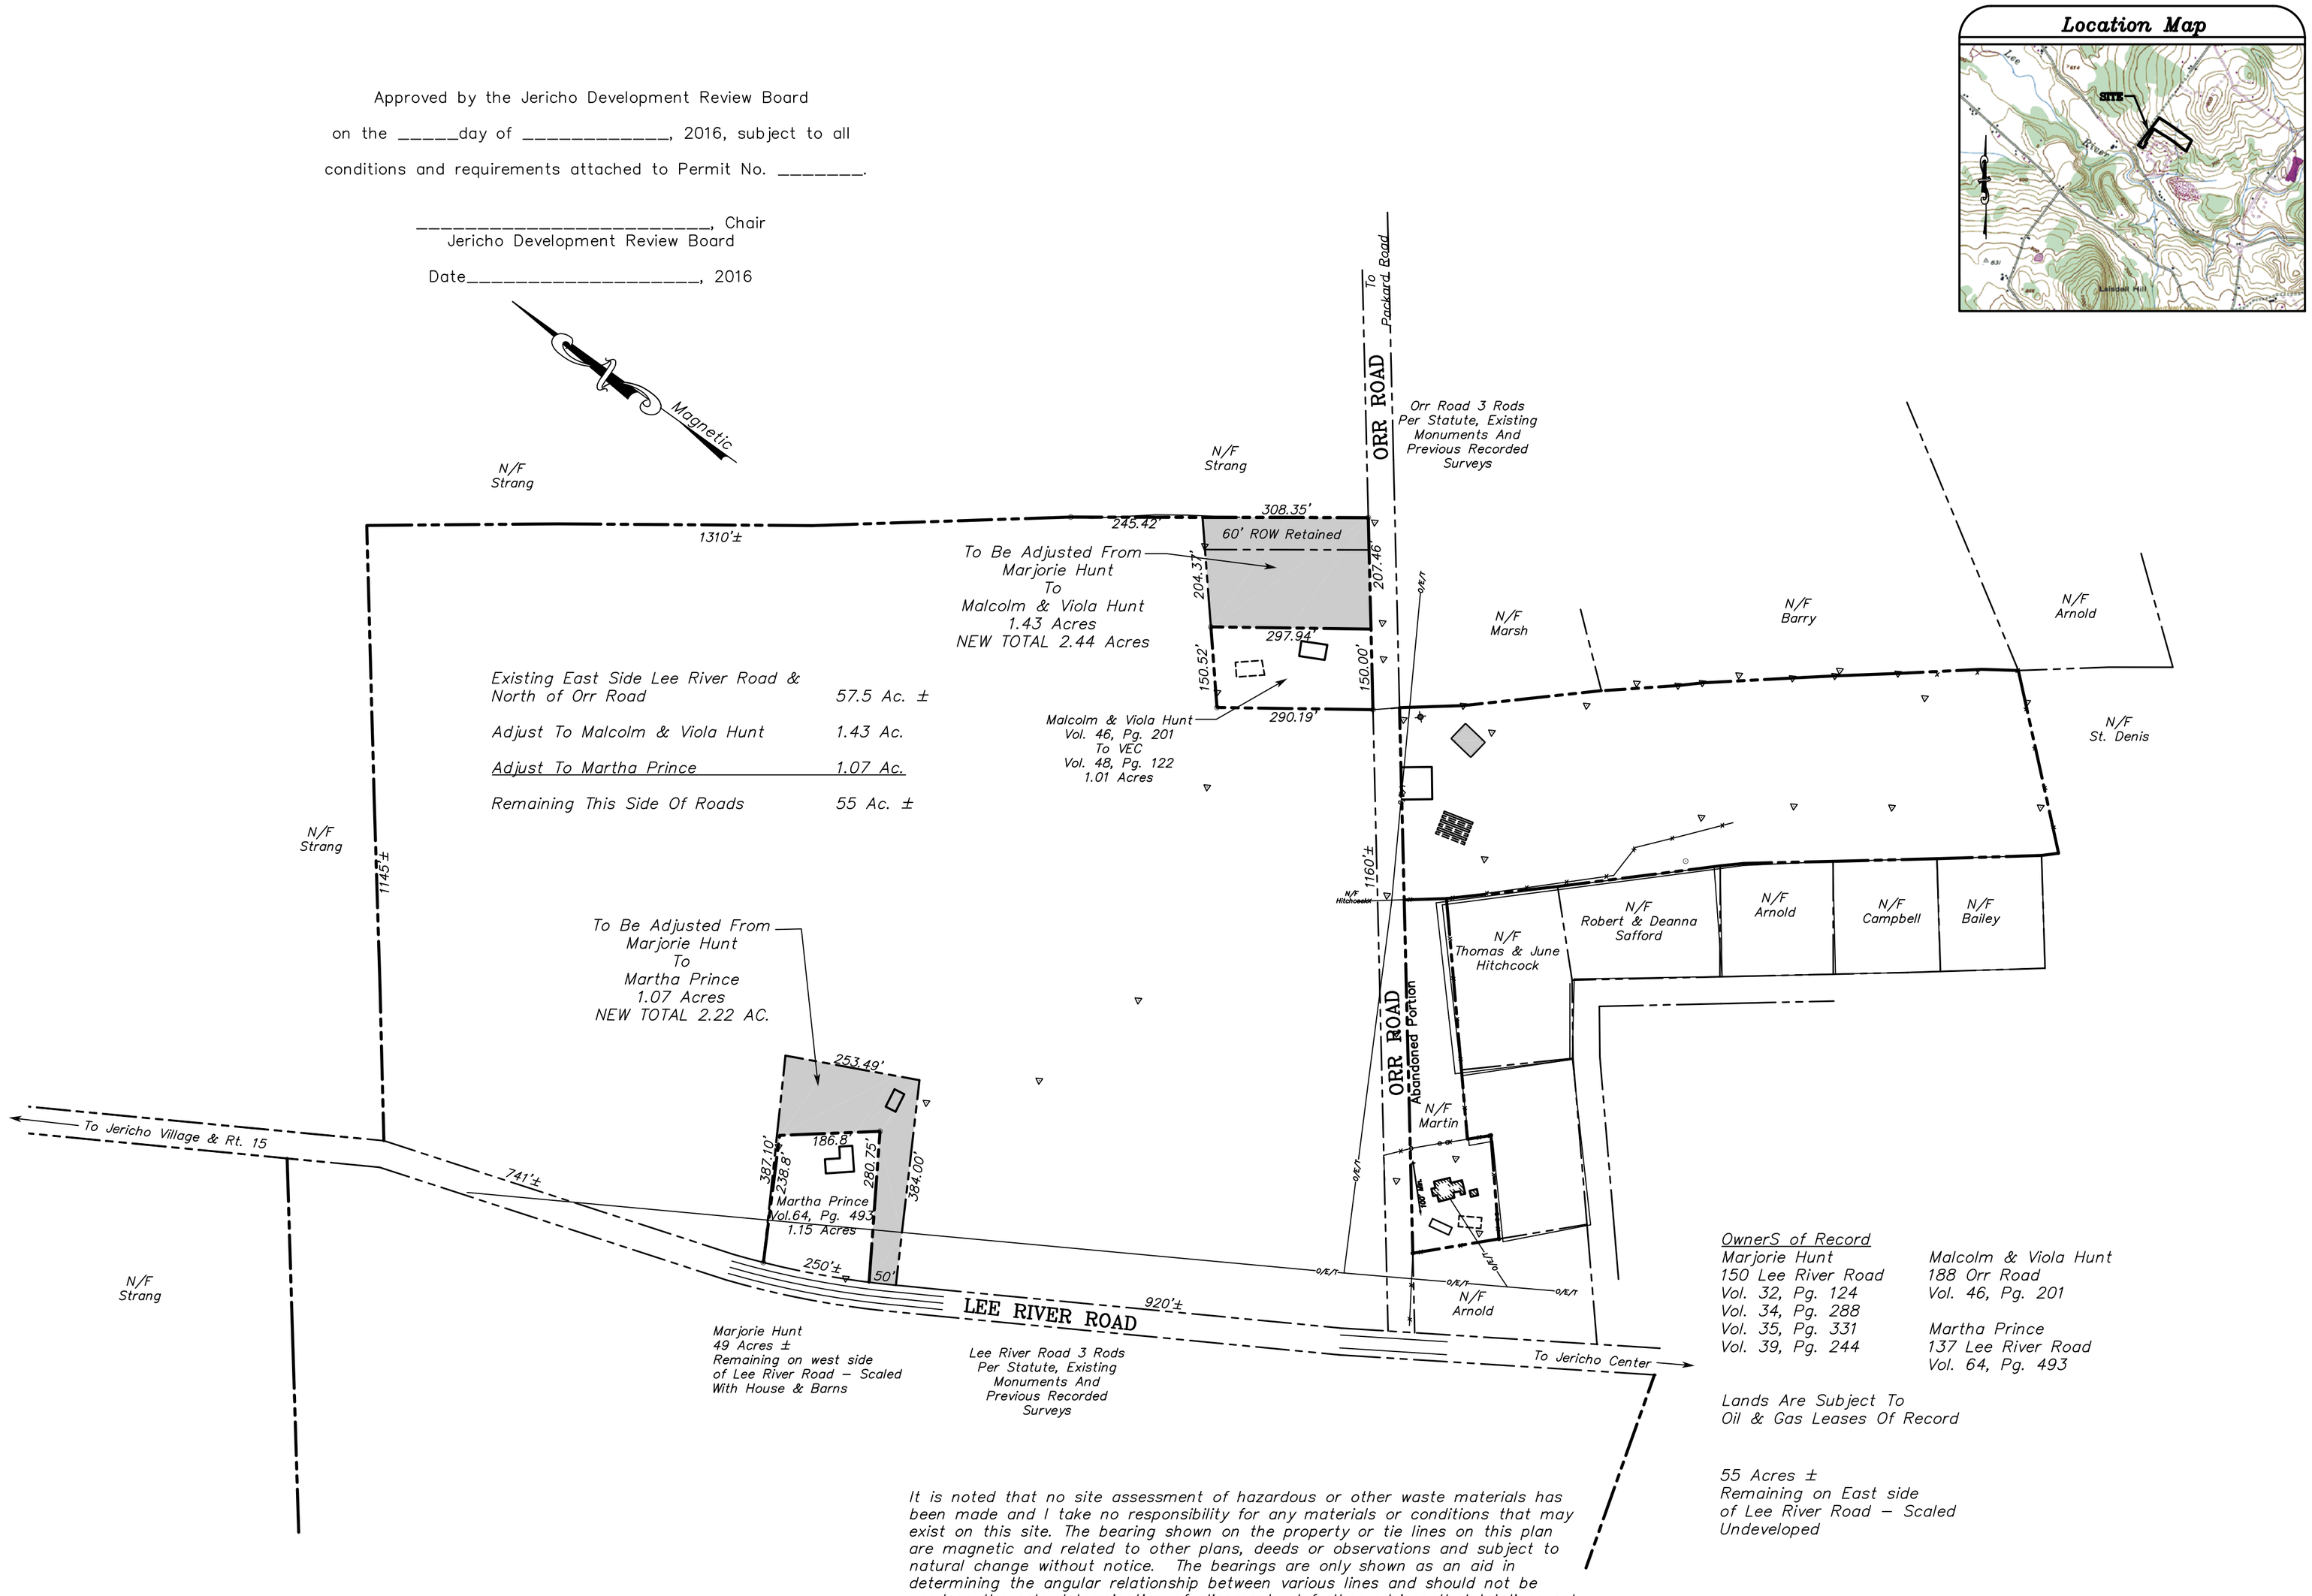

SUMMIT ENGINEERING CERTIFIES THAT THIS PLAT WAS PRODUCED AS AN ORIGINAL INK ON MYLAR.

It is noted that no site assessment of hazardous or other waste materials has been made and I take no responsibility for any materials or conditions that may exist on this site. The bearing shown on the property or tie lines on this plan are magnetic and related to other plans, deeds or observations and subject to natural change without notice. The bearings are only shown as an aid in determining the angular relationship between various lines and should not be used as the sole determination of alignment. I further advises that lot lines set forth hereon be laid out in the field by a licensed land surveyor prior to reliance thereon for construction or any other purposes. Other easements, recorded or unrecorded, may exist.

This is a correct survey to the best of my knowledge based upon an EDM field survey with a closure of greater than 1:10000, field and record information and information from the owner.

USE THIS SHEET B1 IN CONJUNCTION WITH B2

Prepared By
Larry D. Young
139 Browns Trace
Jericho, VT 05465
802–899–3000

BOUNDARY LINE ADJUSTMENT PLAT

OVERALL PLAN

MARJORIE HUNT

150 LEE RIVER ROAD
JERICHO, VERMONT

©

DATE 09/24/16

DRAWING NO. B2