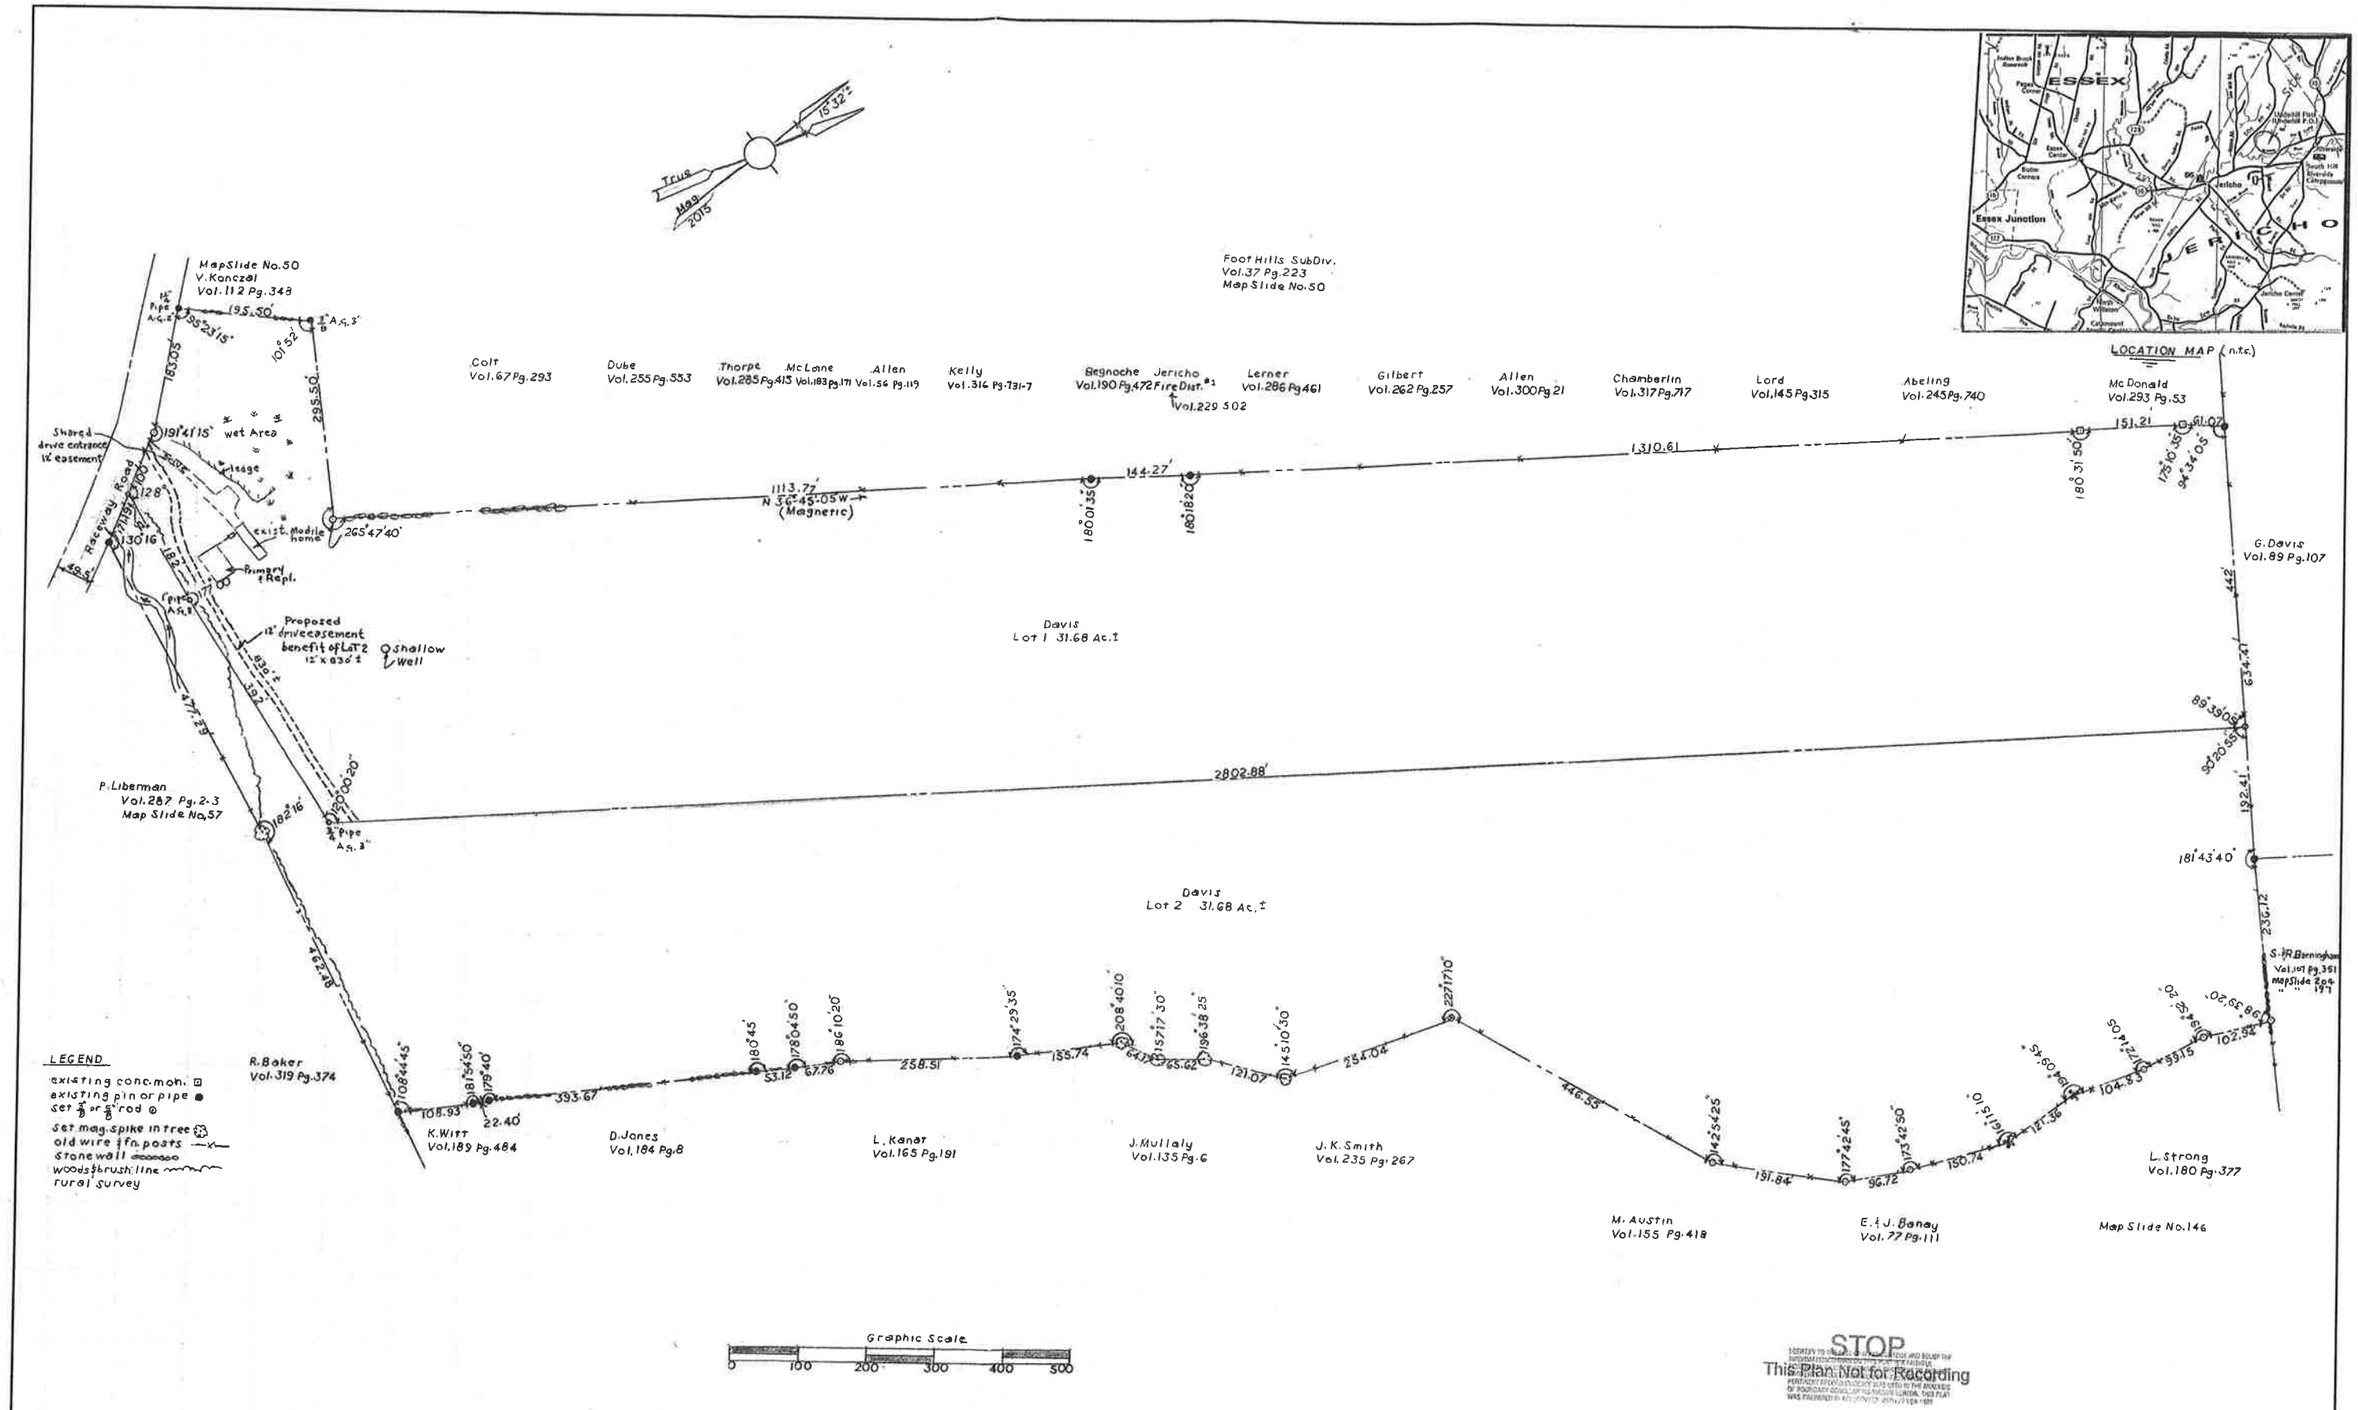

Town Clerk's Office
Received For The Record
Date _____ AD _____
AT _____ o clock min _____ m
in map cabinet slide _____
Attest _____
Town Clerk

Development Review Board
Approved by Resolution of the Development Review Board of the Town of _____ Vermont on the _____ day of _____ 20 _____ subject to the requirements and conditions of said Resolution.
Signed this _____ day of _____ 20 _____ by
_____ Chairman

STATE OF VERMONT
WARREN A. ROBENSTEIN
NO. 46
REGISTERED
LAND SURVEYOR

Warren A. Robenstein

PLAT OF SURVEY 2 LOT SUB DIV.
FOSTER A. DAVIS ESTATE PROPERTY 63.36 Ac.±
Raceway Road Jericho, Vermont

DATE: Dec. 3, 2015	SCALE: 1"=100'	DRAWN BY WAR
WARREN A. ROBENSTIEN, REG. VT & NH L.S. P.O. BOX 171 WINOOSKI, VT 05404 (802) 878-2359		APPROVED BY WAR
		DRAWING NUMBER