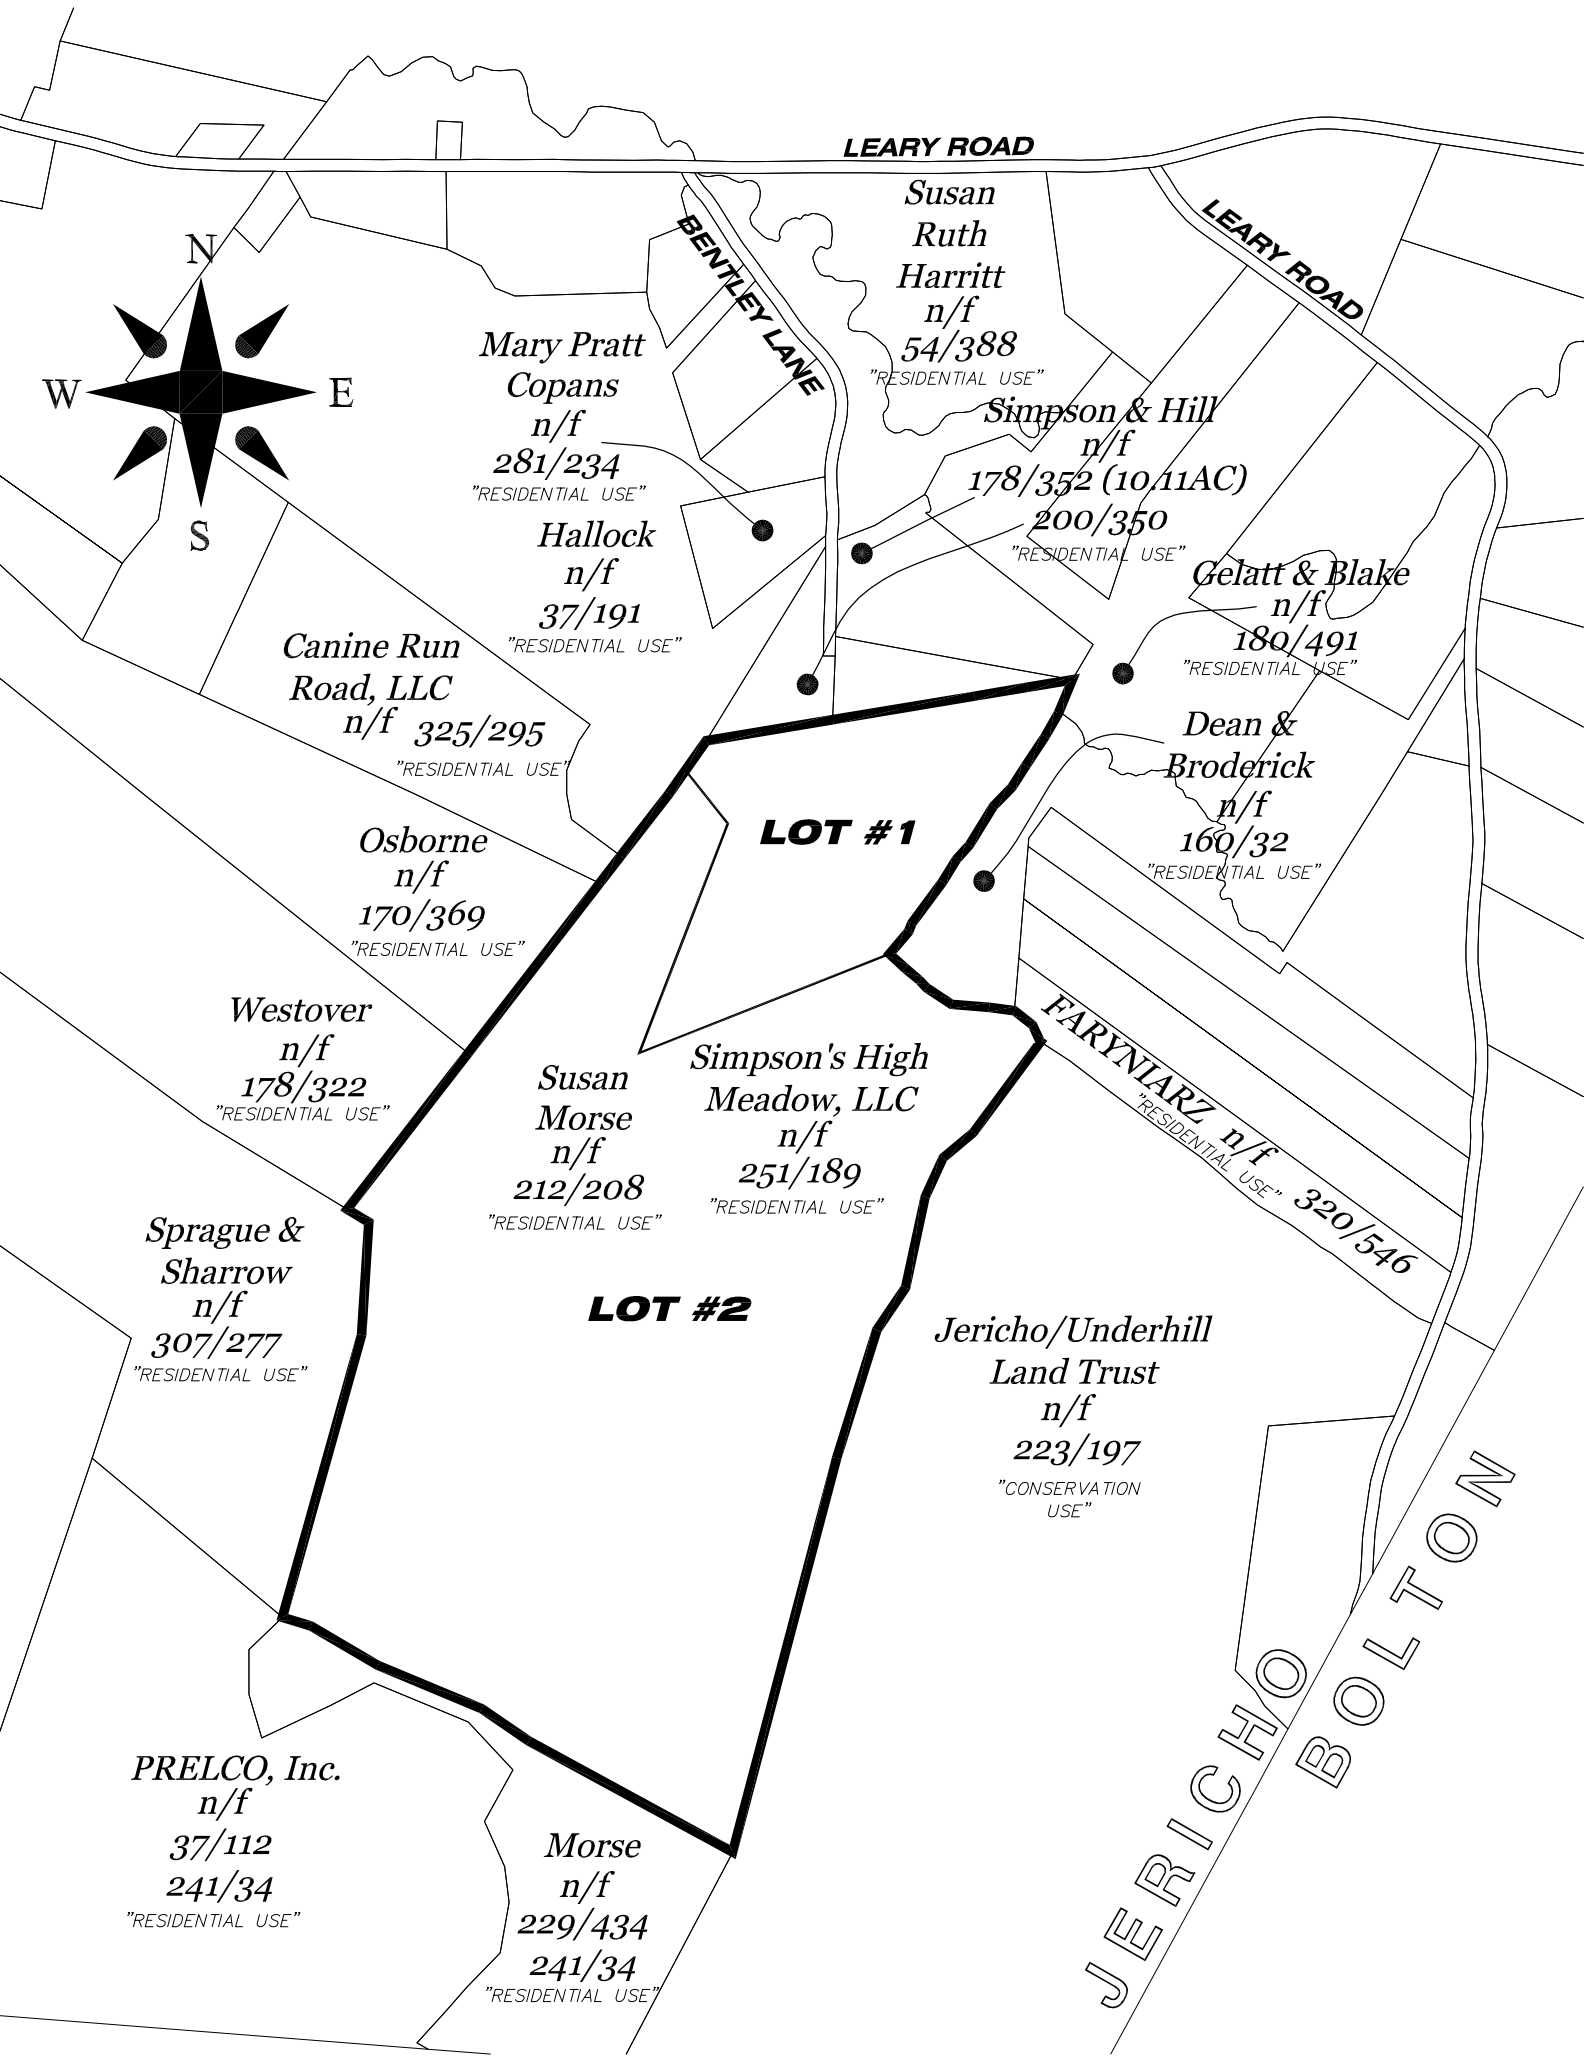
LEARY ROAD
LEARY ROAD
BENTLEY LANE
N
W
E
S
Susan Ruth Harritt n/f 54/388 "RESIDENTIAL USE"
Mary Pratt Copans n/f 281/234 "RESIDENTIAL USE"
Simpson & Hill n/f 178/352 (10.11AC) 200/350 "RESIDENTIAL USE"
Hallock n/f 37/191 "RESIDENTIAL USE"
Gelatt & Blake n/f 180/491 "RESIDENTIAL USE"
Canine Run Road, LLC n/f 325/295 "RESIDENTIAL USE"
Dean & Broderick n/f 160/32 "RESIDENTIAL USE"
LOT #1
Osborne n/f 170/369 "RESIDENTIAL USE"
Westover n/f 178/322 "RESIDENTIAL USE"
Susan Morse n/f 212/208 "RESIDENTIAL USE"
Simpson's High Meadow, LLC n/f 251/189 "RESIDENTIAL USE"
FARYNIARZ n/f "RESIDENTIAL USE" 320/546
Sprague & Sharrow n/f 307/277 "RESIDENTIAL USE"
LOT #2
Jericho/Underhill Land Trust n/f 223/197 "CONSERVATION USE"
JERICHO
BOLTON
PRELCO, Inc. n/f 37/112 241/34 "RESIDENTIAL USE"
Morse n/f 229/434 241/34 "RESIDENTIAL USE"